

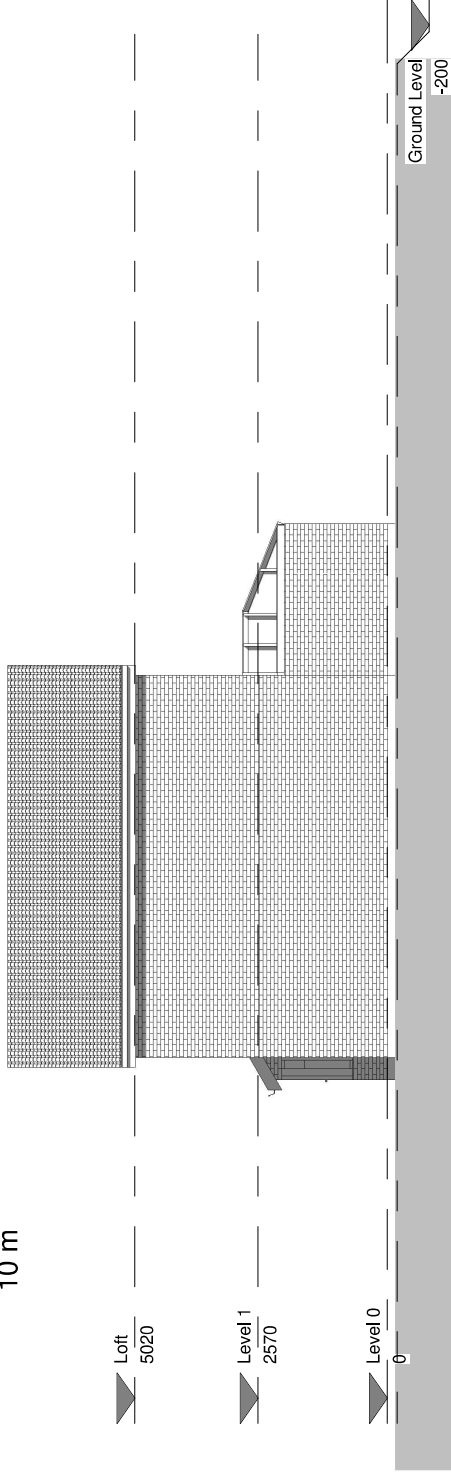


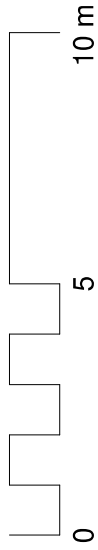

Side elevation 1 - Existing

1 1 : 100

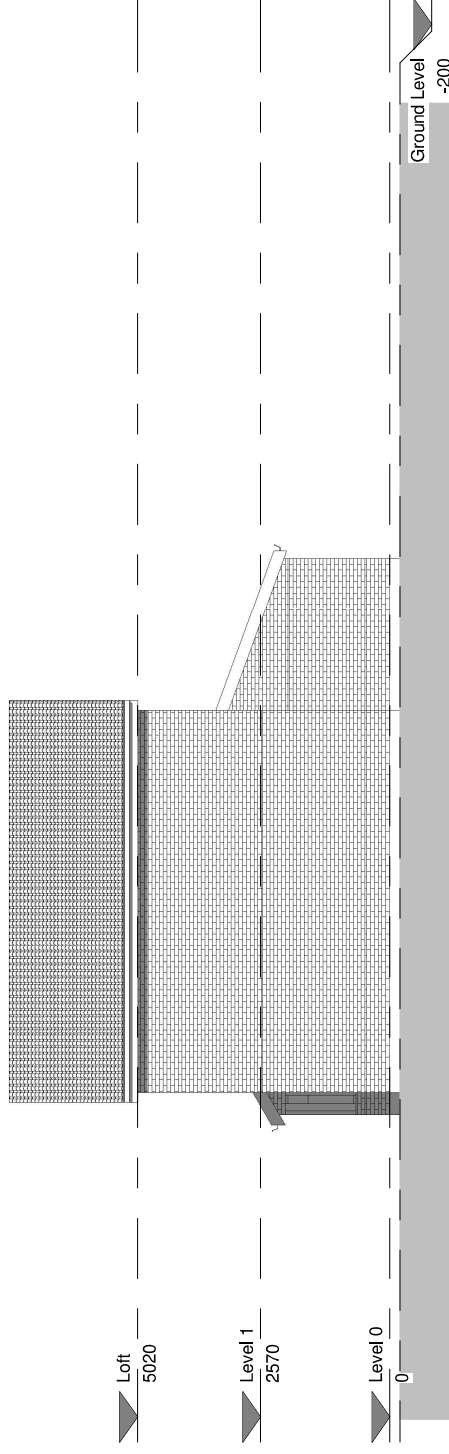

Side elevation 1- Proposed

2 1 : 100