
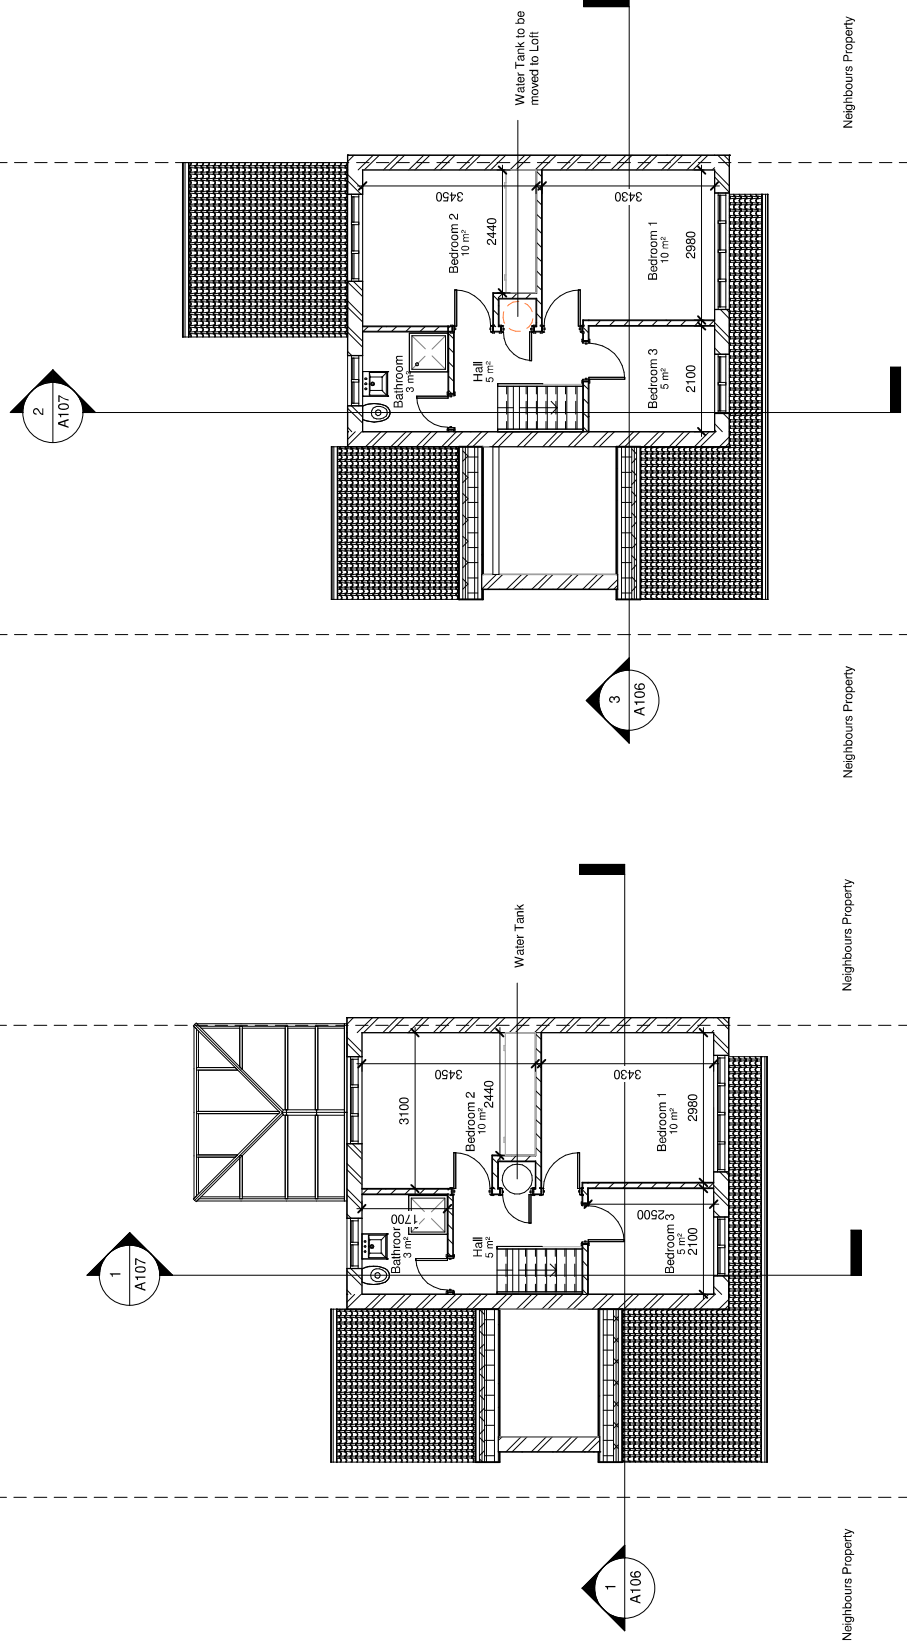


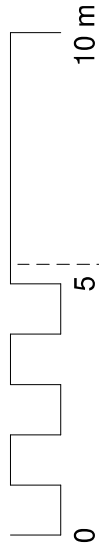

1 01- Existing
1 : 100

2 01- Proposed
1 : 100