

NOTES

CONTRACTORS MUST VERIFY ALL DIMENSIONS ON SITE BEFORE COMMENCING ANY WORK ON SHOP DRAWINGS

DO NOT SCALE FROM THIS DRAWING

RS ATPA COPYRIGHT

- Notes:
1. Do not scale this drawing
 2. All dimensions to be verified on site and any discrepancy reported to the client


3. This drawing to be read in conjunction with all relevant drawings

owners to serve party wall adt notice on owners of adjacent property and obtain written agreement, prior to commencement of any works


client/builder to obtain all planning permission approvals from the relevant authority, commencement of building works prior to the planning & building control approvals is to client/builder's own risk

all rainwater gutturing, down pipes locations to be confirmed by architect & not to encroach neighbors property

client/builder to liaise with local water board for any new works on or within the public sewer or drain turns and obtain approval from the local authority prior to commencement of any works

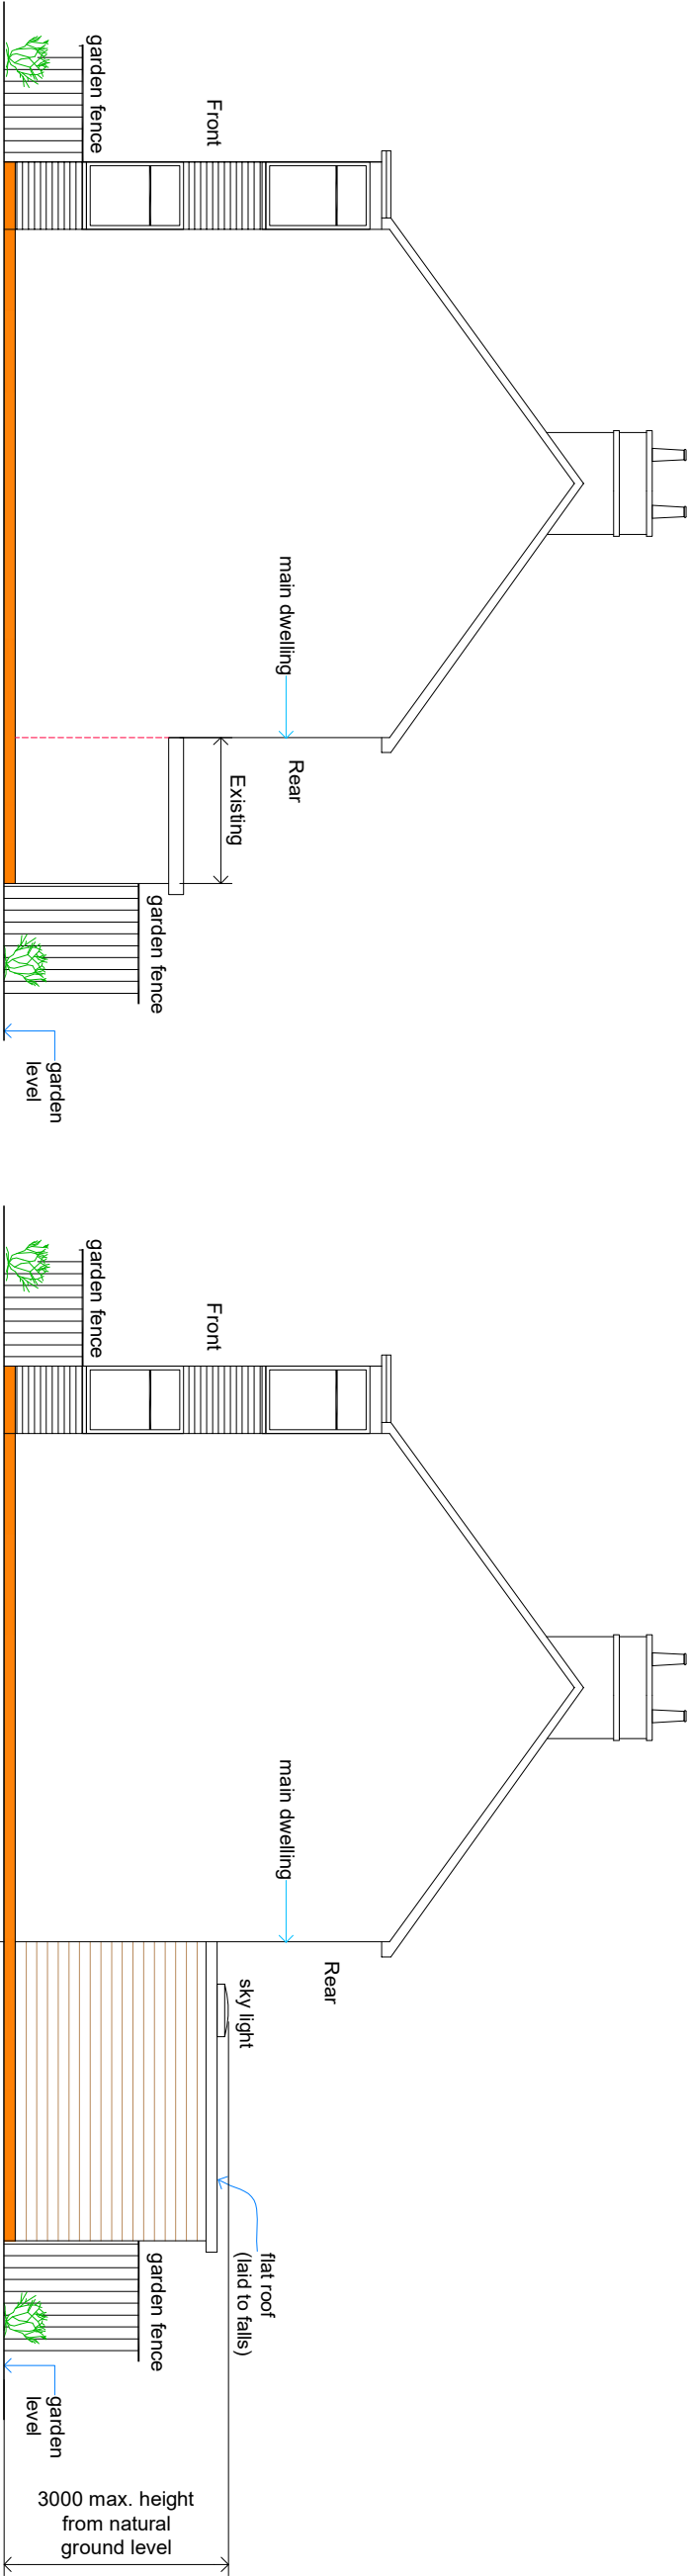

REV	AMENDMENT	DATE	CHNO
A	Prior Approval Issue	13.03.22	RS

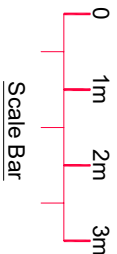

Proposed Single Storey Rear Extension

CLIENT

Mandeep Singh Chohan

PROJECT

20 Hollywood Gardens
Yeading (Middlesex)

UB4 0DX

DRAWING TITLE

Proposed Single Storey Rear Extension
Existing & Proposed Elevations
Sheet 2

SCALE	DRAWN BY	CHECKED	DATE
1:50 @ A1	RS	RS	13.03.22
1:100 @ A3			

DRAWING NUMBER	REVISION
2022-26-02	A

DRAWING STATUS

Prior Approval

