

NOTES

CONTRACTORS MUST VERIFY ALL DIMENSIONS ON SITE BEFORE COMMENCING ANY WORK ON SHOP DRAWINGS

DO NOT SCALE FROM THIS DRAWING

RS ATPA COPYRIGHT

- Notes:
1. Do not scale this drawing
 2. All dimensions to be verified on site and any discrepancy reported to the client

3. This drawing to be read in conjunction with all relevant drawings


owners to serve party wall adt notice on owners of adjacent property and obtain written agreement, prior to commencement of any works

client/builder to obtain all planning permission approvals from the relevant authority, commencement of building works prior to the planning & building control approvals is to client/builders own risk

all rainwater guttering, down pipes locations to be confirmed by architect & not to encroach neighbors property

client/builder to liaise with local water board for any new works on or within the public sewer or drain runs and obtain approval from the local authority prior to commencement of any works



REV	AMENDMENT	DATE	CHNO
A	Prior Approval Issue	13.03.22	RS

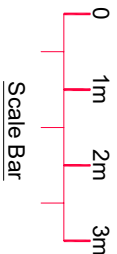

Proposed Single Storey Rear Extension

CLIENT	Mandeep Singh Chohan
PROJECT	20 Hollywood Gardens Yeading (Middlesex) UB4 0DX
DRAWING TITLE	Proposed Single Storey Rear Extension Existing & Proposed Elevations Sheet 3

SCALE	DRAWN BY	CHECKED	DATE
1:50 @ A1	RS	RS	13.03.22
1:100 @ A3			
DRAWING NUMBER	2022-26-03	REVISION	A

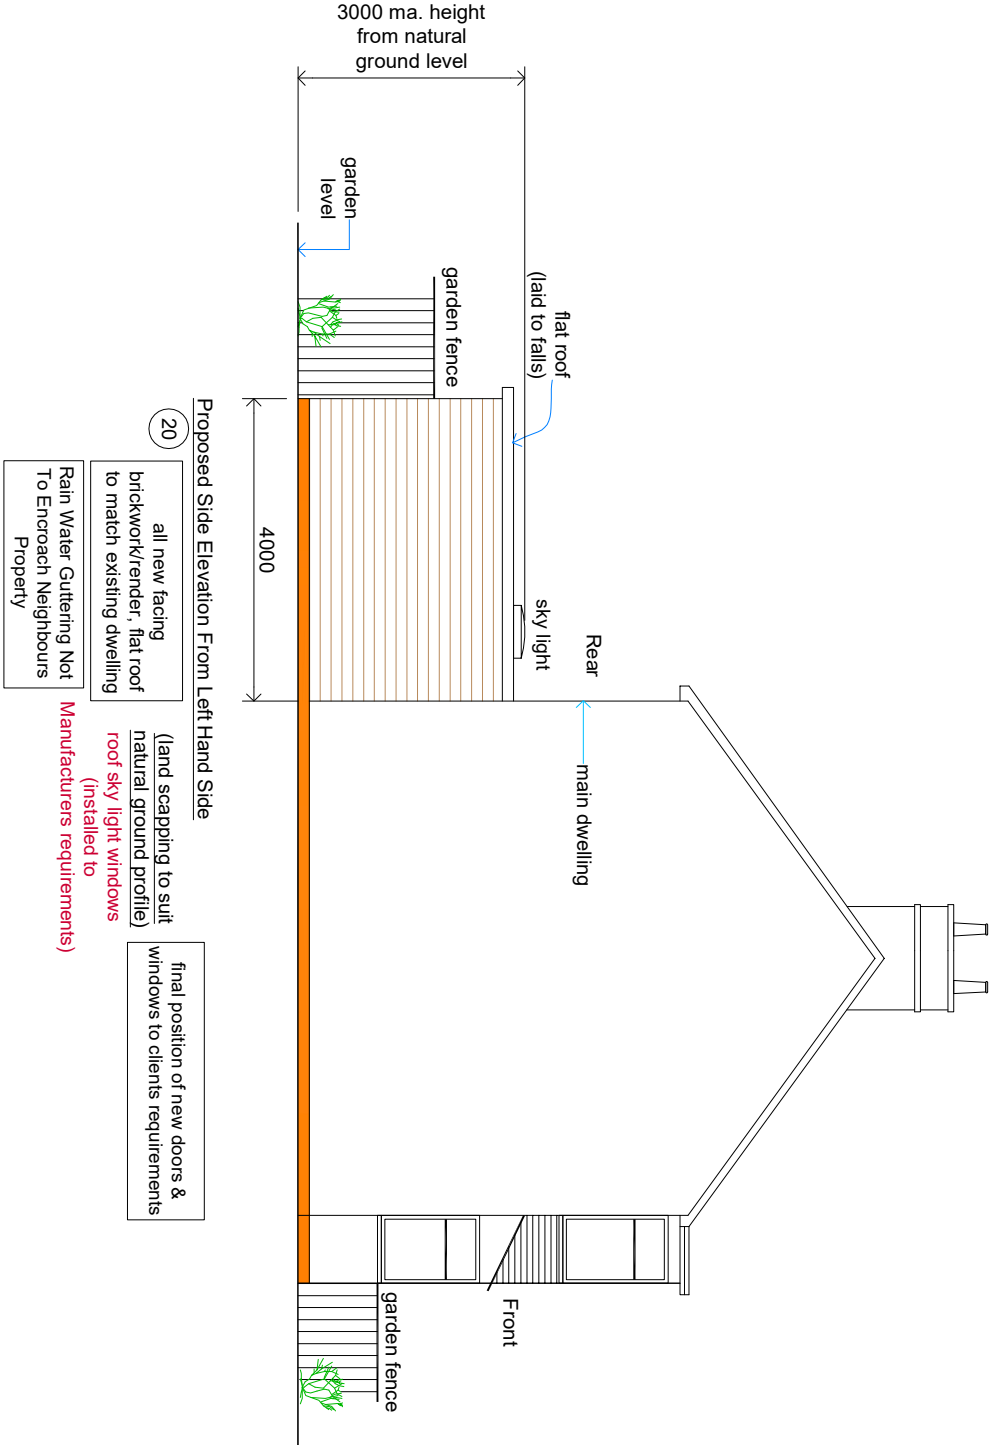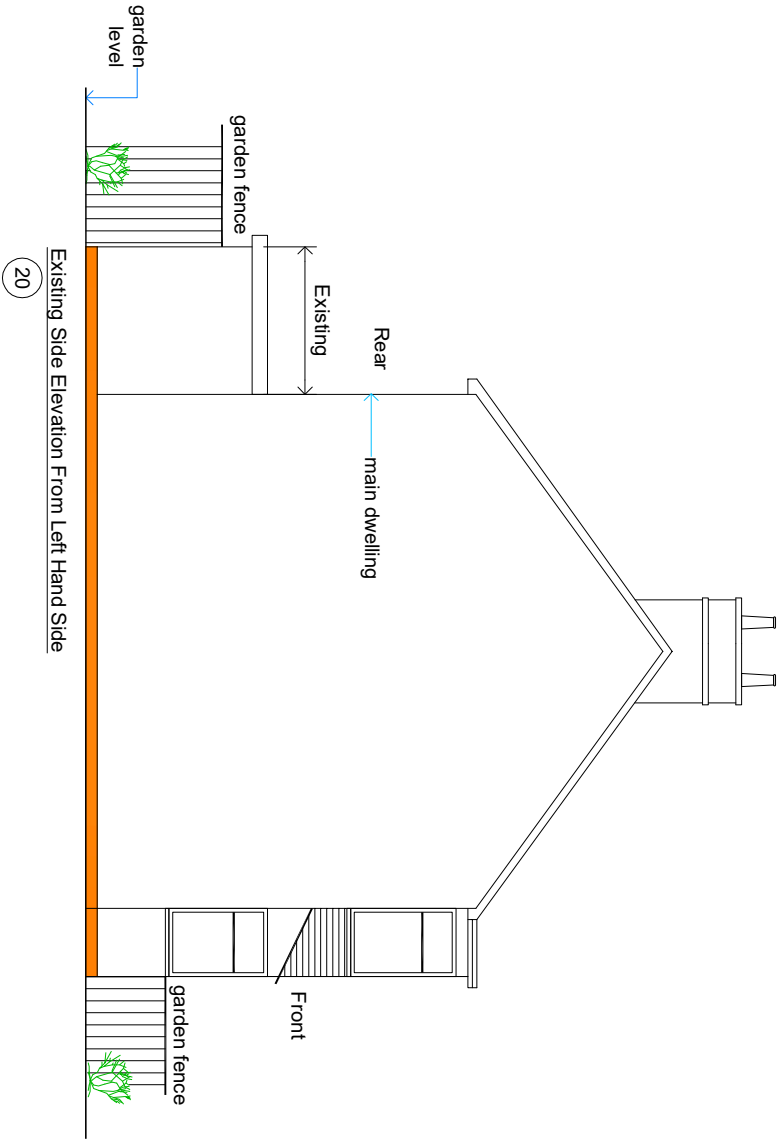

DRAWING STATUS

Prior Approval