


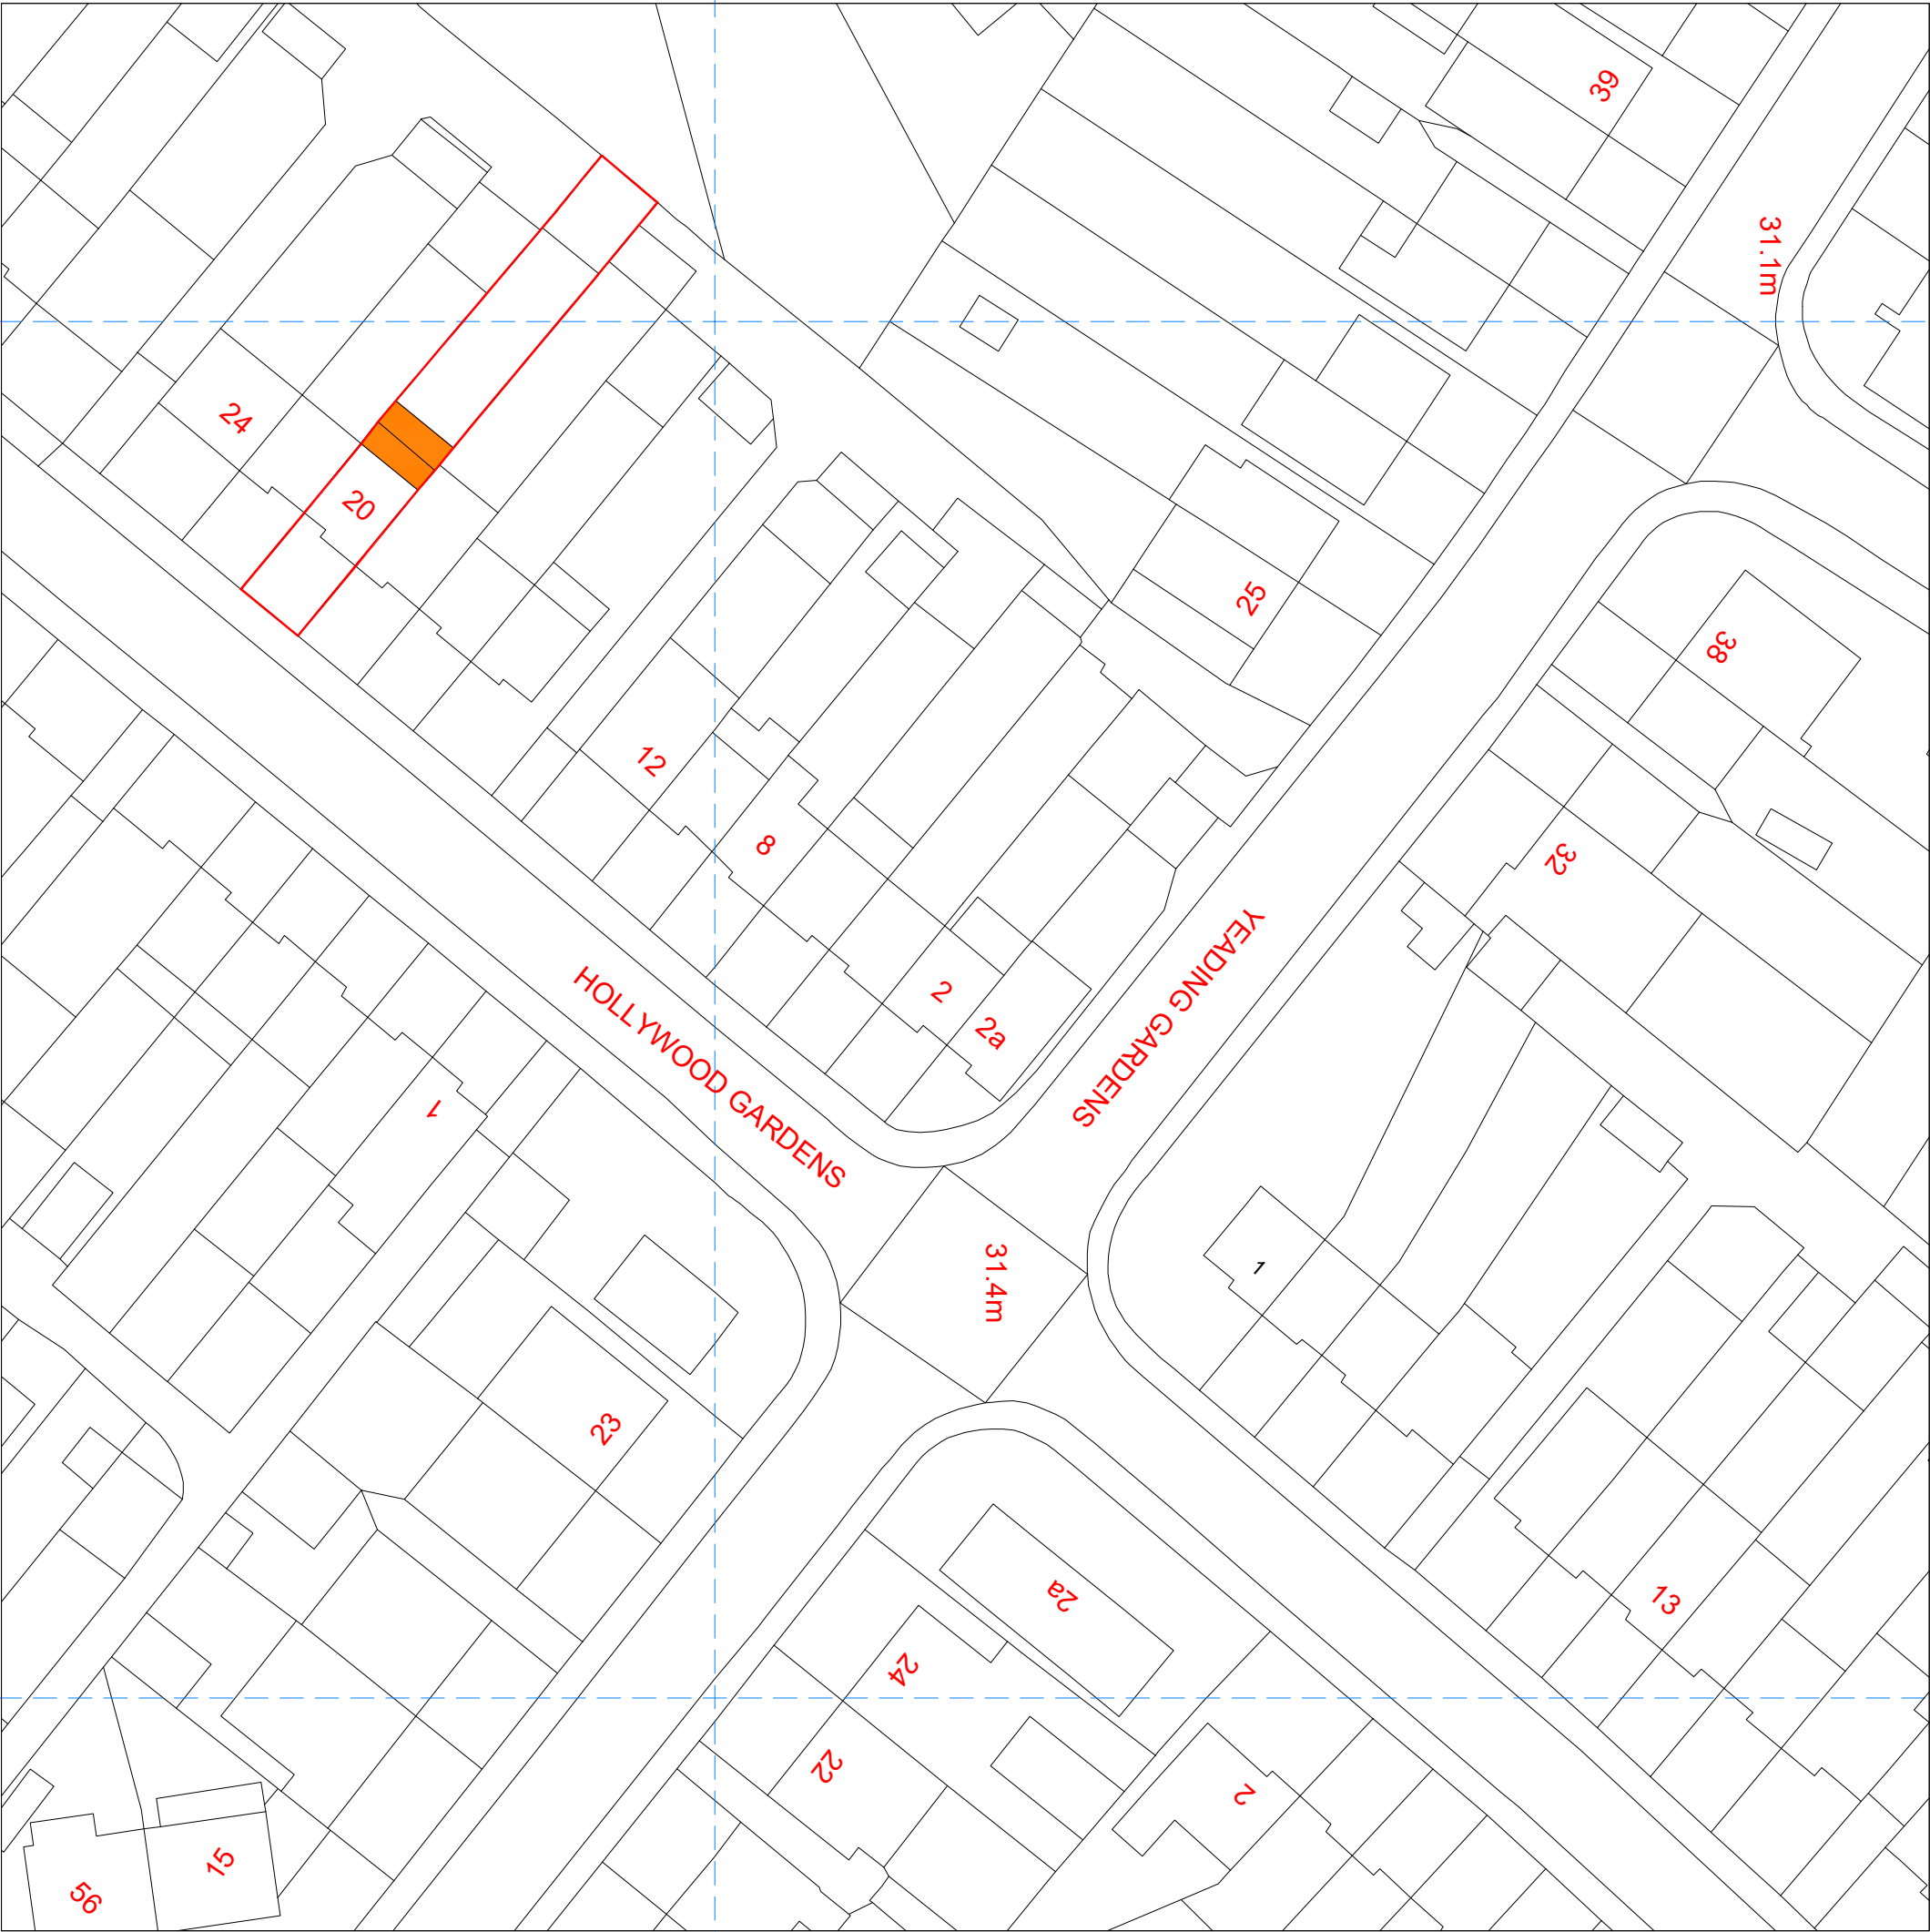

NOTES

CONTRACTORS MUST VERIFY ALL DIMENSIONS ON SITE BEFORE COMMENCING ANY WORK ON SHOP DRAWINGS

DO NOT SCALE FROM THIS DRAWING

RS ATPA COPYRIGHT

- Notes:
1. Do not scale this drawing
 2. All dimensions to be verified on site and any discrepancy reported to the client
 3. This drawing to be read in conjunction with all relevant drawings

	A	Prior Approval Issue	13.03.22	RS
REV	AMENDMENT	DATE	CHD	

CLIENT	Mandeep Singh Chohan		
PROJECT	20 Hollywood Gardens Yeading (Middlesex) UB4 0DX		
DRAWING TITLE	Block Plan Sheet 4		
SCALE	DRAWN BY	CHECKED	DATE
1:250 @ A1	RS	RS	13.03.22
1:500 @ A3			
DRAWING NUMBER	2022 -26- 04		REVISION
			A

DRAWING STATUS

Prior Approval