



UXBRIDGE EXTERNAL SIGNAGE

55 High Street,
Uxbridge,
UB8 1JP

date	issue	amendments

PROPOSED




Paint exterior & interior new colour + Soffit white

EXISTING



1

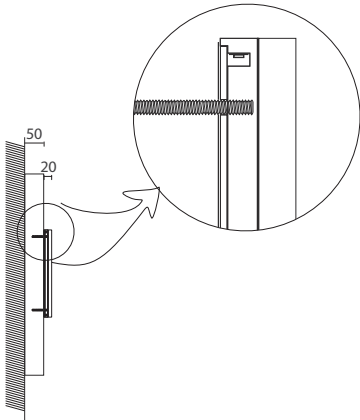


Replace existing fascia sign...

1No. Formed 2mm Aluminium sheet, all corners welded and sanded smooth prior to powder coat finish to match RAL 9005 20% sheen.


Logo CNC cut from opal acrylic sheet at 20mm thick. Return edges sprayed matt black RAL 9005. Mounted to fascia panel on 10mm black acrylic spacer fixings. illuminated using internally mounted LED - White.

Illumination level: 22.40Cd2

Size: 7975x1175x50mm with 30mm upstand.
Logo: 1650mm x 460mm
Scale: 1:20

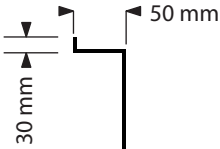

2

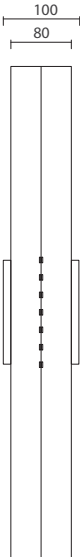


Replace existing projecting sign...

1No. Formed Box from 2mm Aluminium Sheet. Powder Coat finish to match RAL 9005 @ 20% Sheen.

Logo to each face from 050 Opal Acrylic. Edges of logo sprayed matt black RAL 9005.


Illuminated using internally mounted LED - White.

Size: 650mm x 650mm
Scale: 1:10

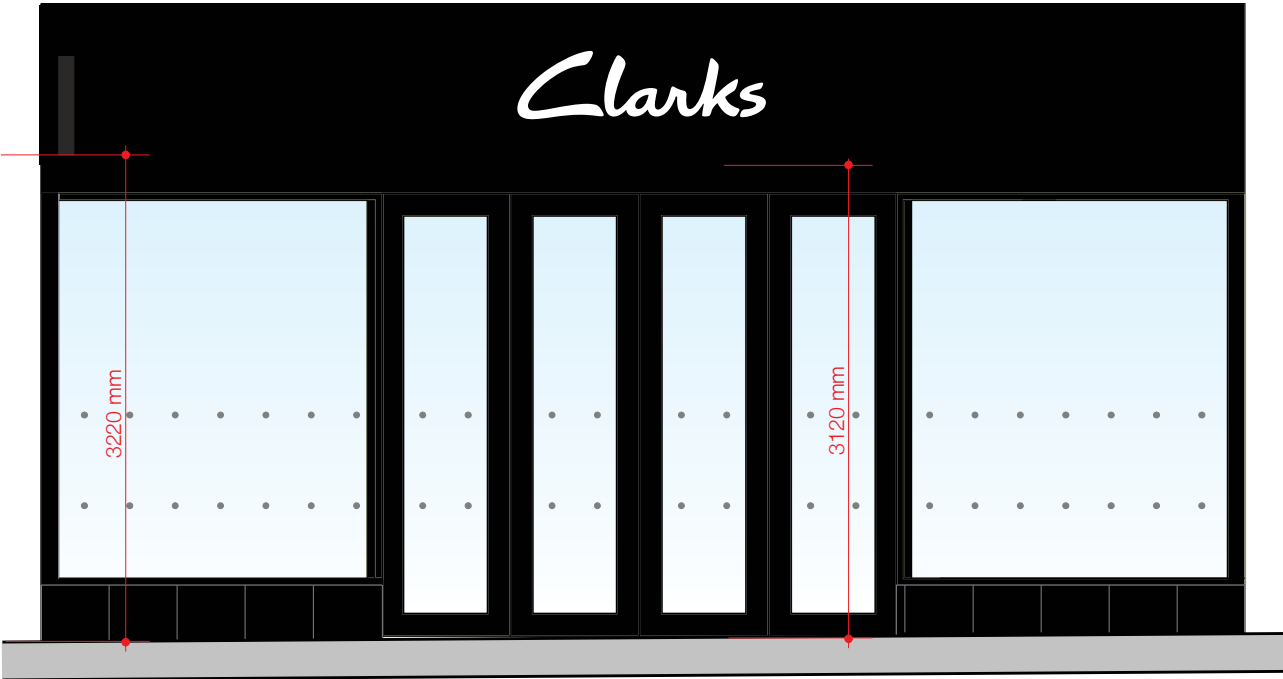

Shop Front Elevation



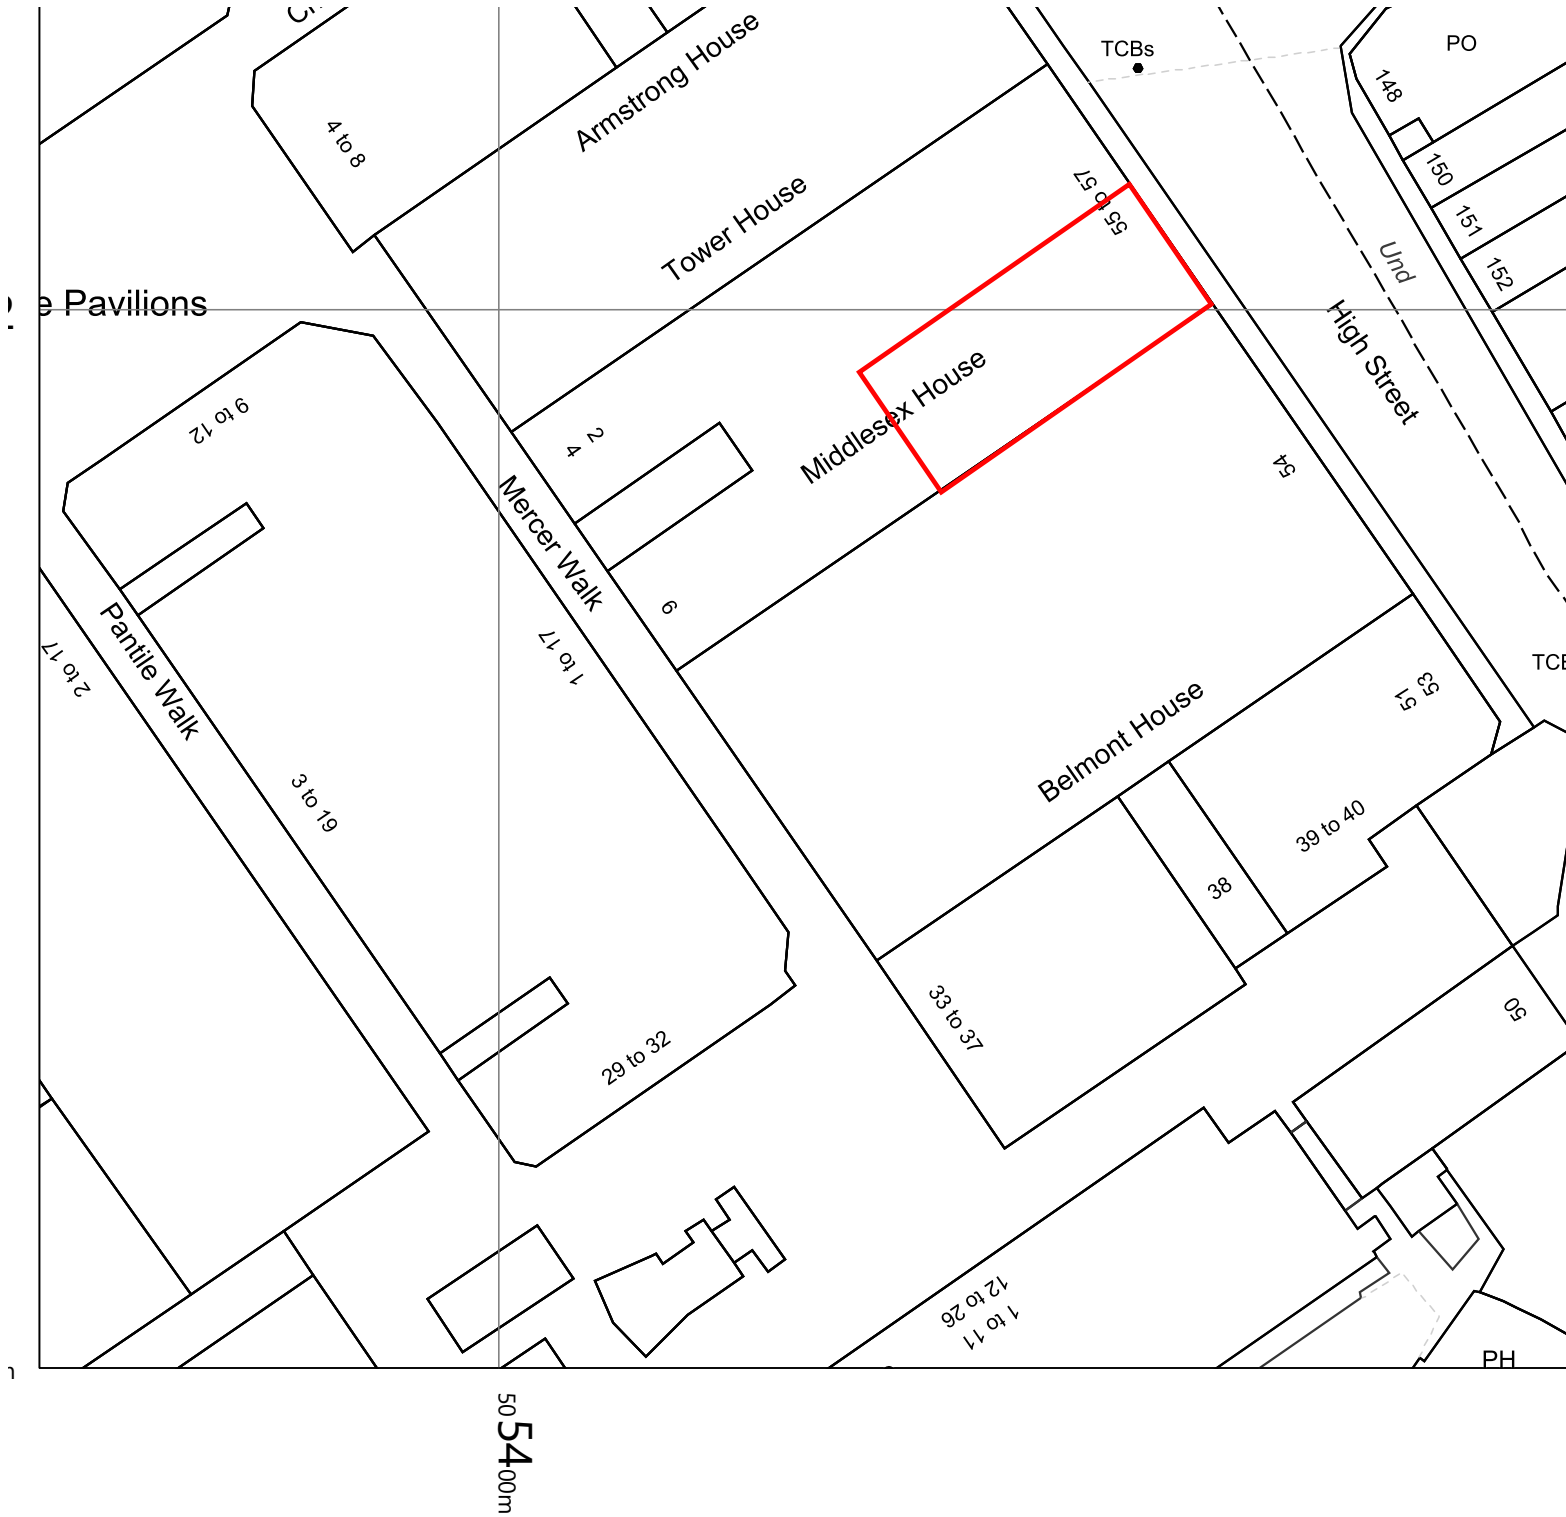

N
BLACKWELL'S

SCALE 1 : 1250
SCALE 1 : 1
@A3