


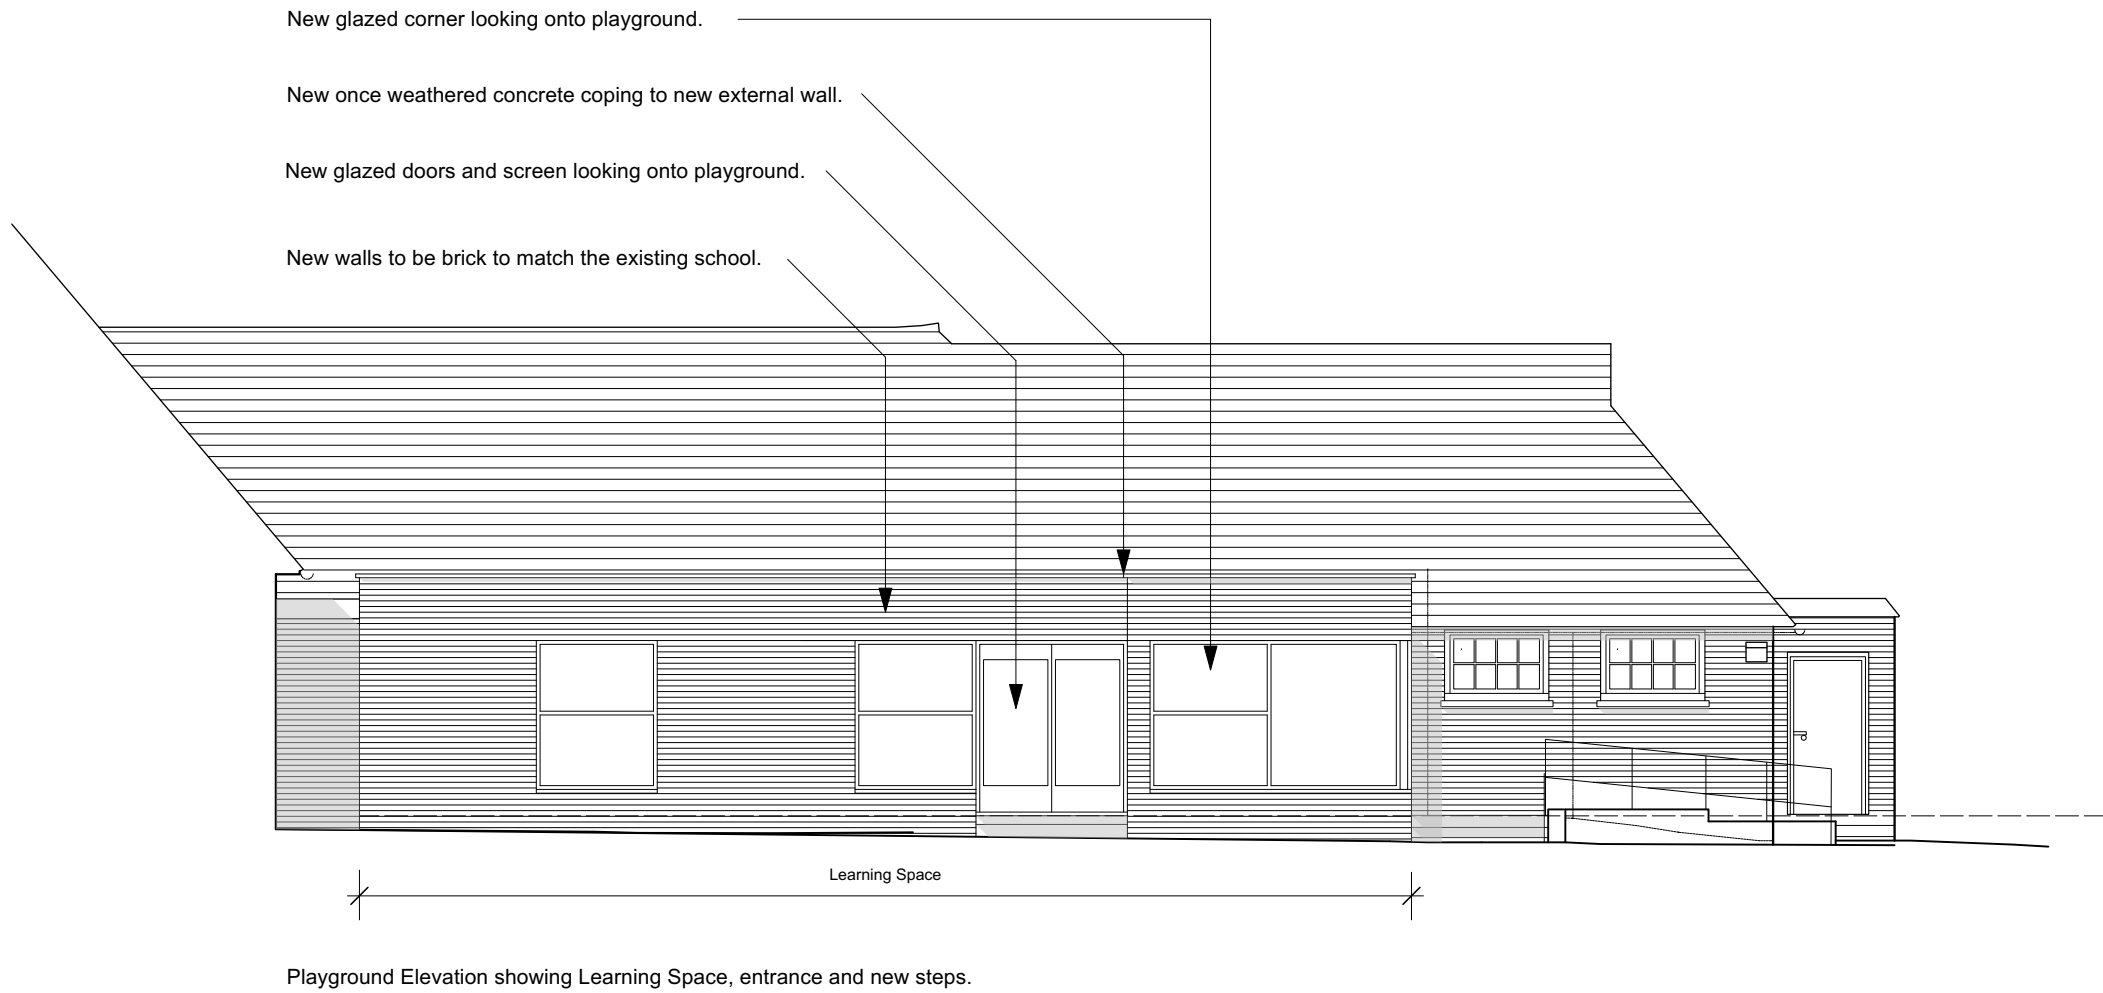

SURVEY BY OTHERS

Yeading Nursery & Infant School
Learning Space
Proposed Elevations

Scale 1:100 @ A2
Date February 2022

1234.3.10

turner & hoskins
architects

77A High Street
Edenbridge TN8 5AU
t. 01732866064

www.turnerandhoskins.co.uk

