


© This drawing is the property of Uxbridge Design and Detailing Services Ltd. Copyright is reserved by them and is issued on the condition that it is not copied or disclosed by or to any unauthorised persons without the prior consent in writing..
All Dimensions to be checked on site any discrepancies must be reported to Uxbridge Design Detailing Services Ltd. prior to undertaking of any relevant works.
Written dimensions to be follow in preference to scaled dimensions and all figured dimensions are millimetres unless otherwise stated.

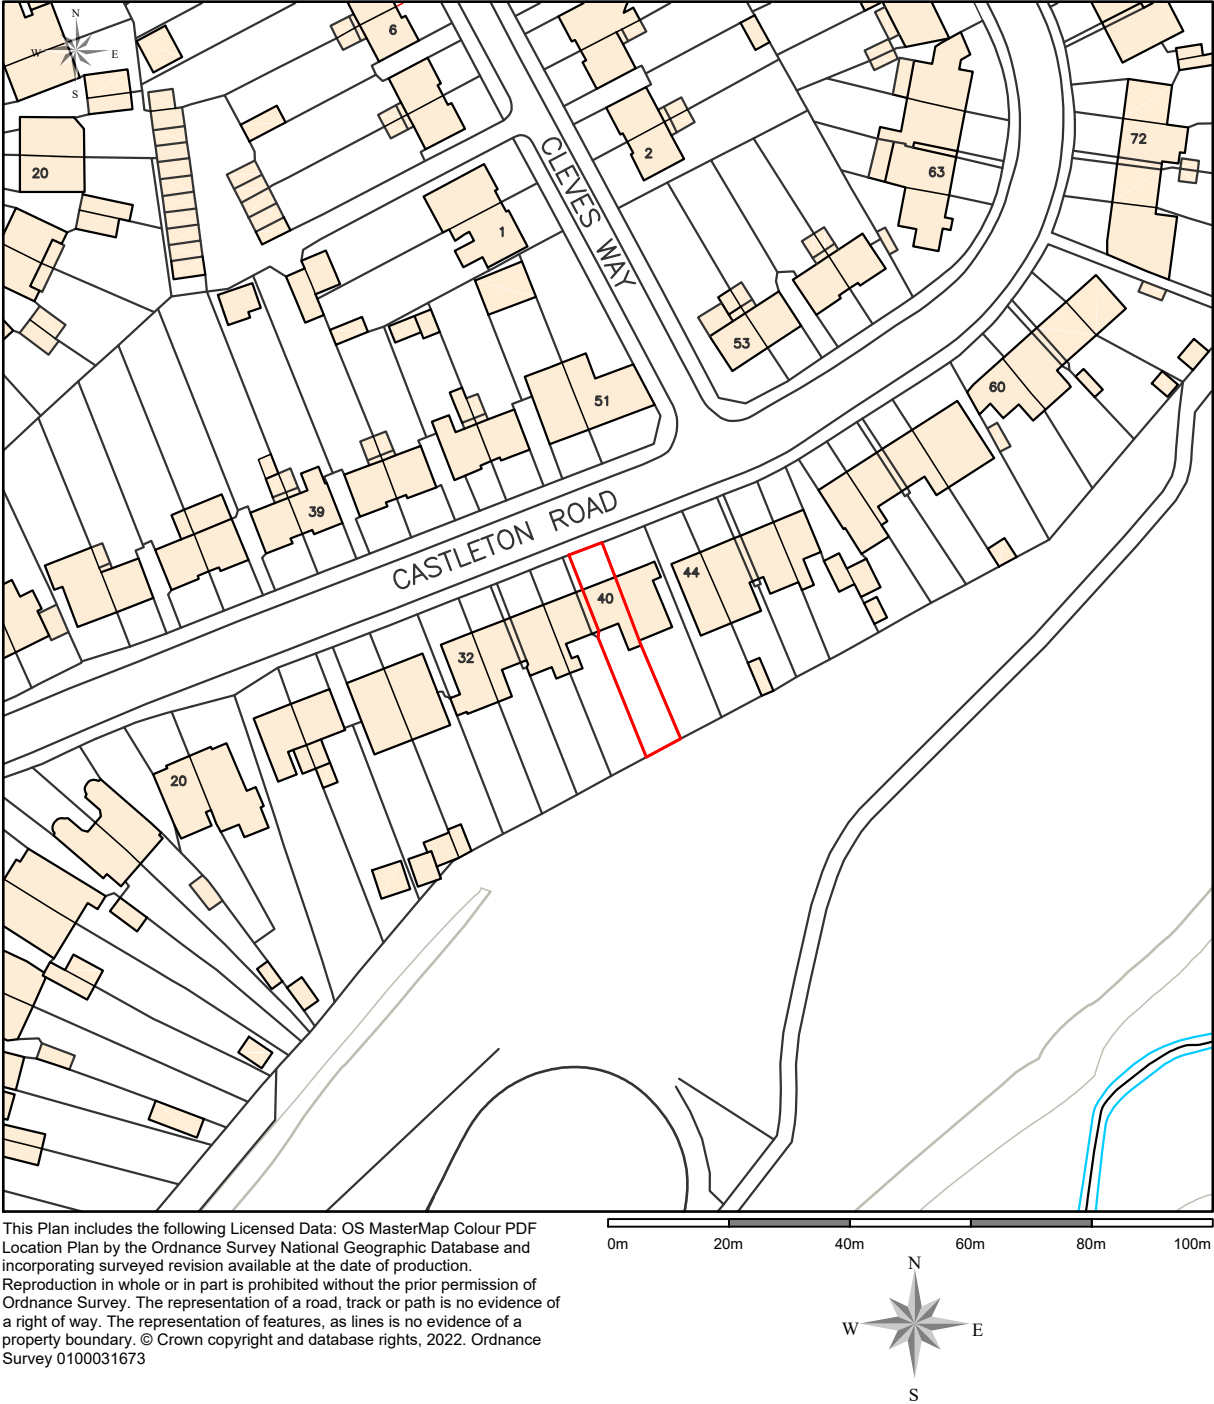

SCALE 1:1250
0m
25m
50m
75m
100m

Oxbridge Design & DETAILING SERVICES



The Studio, at 114 High Street, Chalgrove, OX44 7ST
T. 01895 255791
E. info@oxbridgedesign.co.uk
W. www.oxbridgedesign.co.uk

CLIENT

MR & MRS REEN

PROJECT

40 CASTLETON ROAD, EASTCOTE
RUISLIP, HA4 9QJ

TITLE

PROPOSED LOFT CONVERSION
LOCATION PLAN

DATE	SCALE	DRN	DRG NO	REV	SIZE
FEB 2022	1:1250	KH	22_16_04		A3