


Note: This Drawing is for planning purpose and should not be used for construction.  
All dimensions should be confirmed on site and any deviation should be reported back to designer.

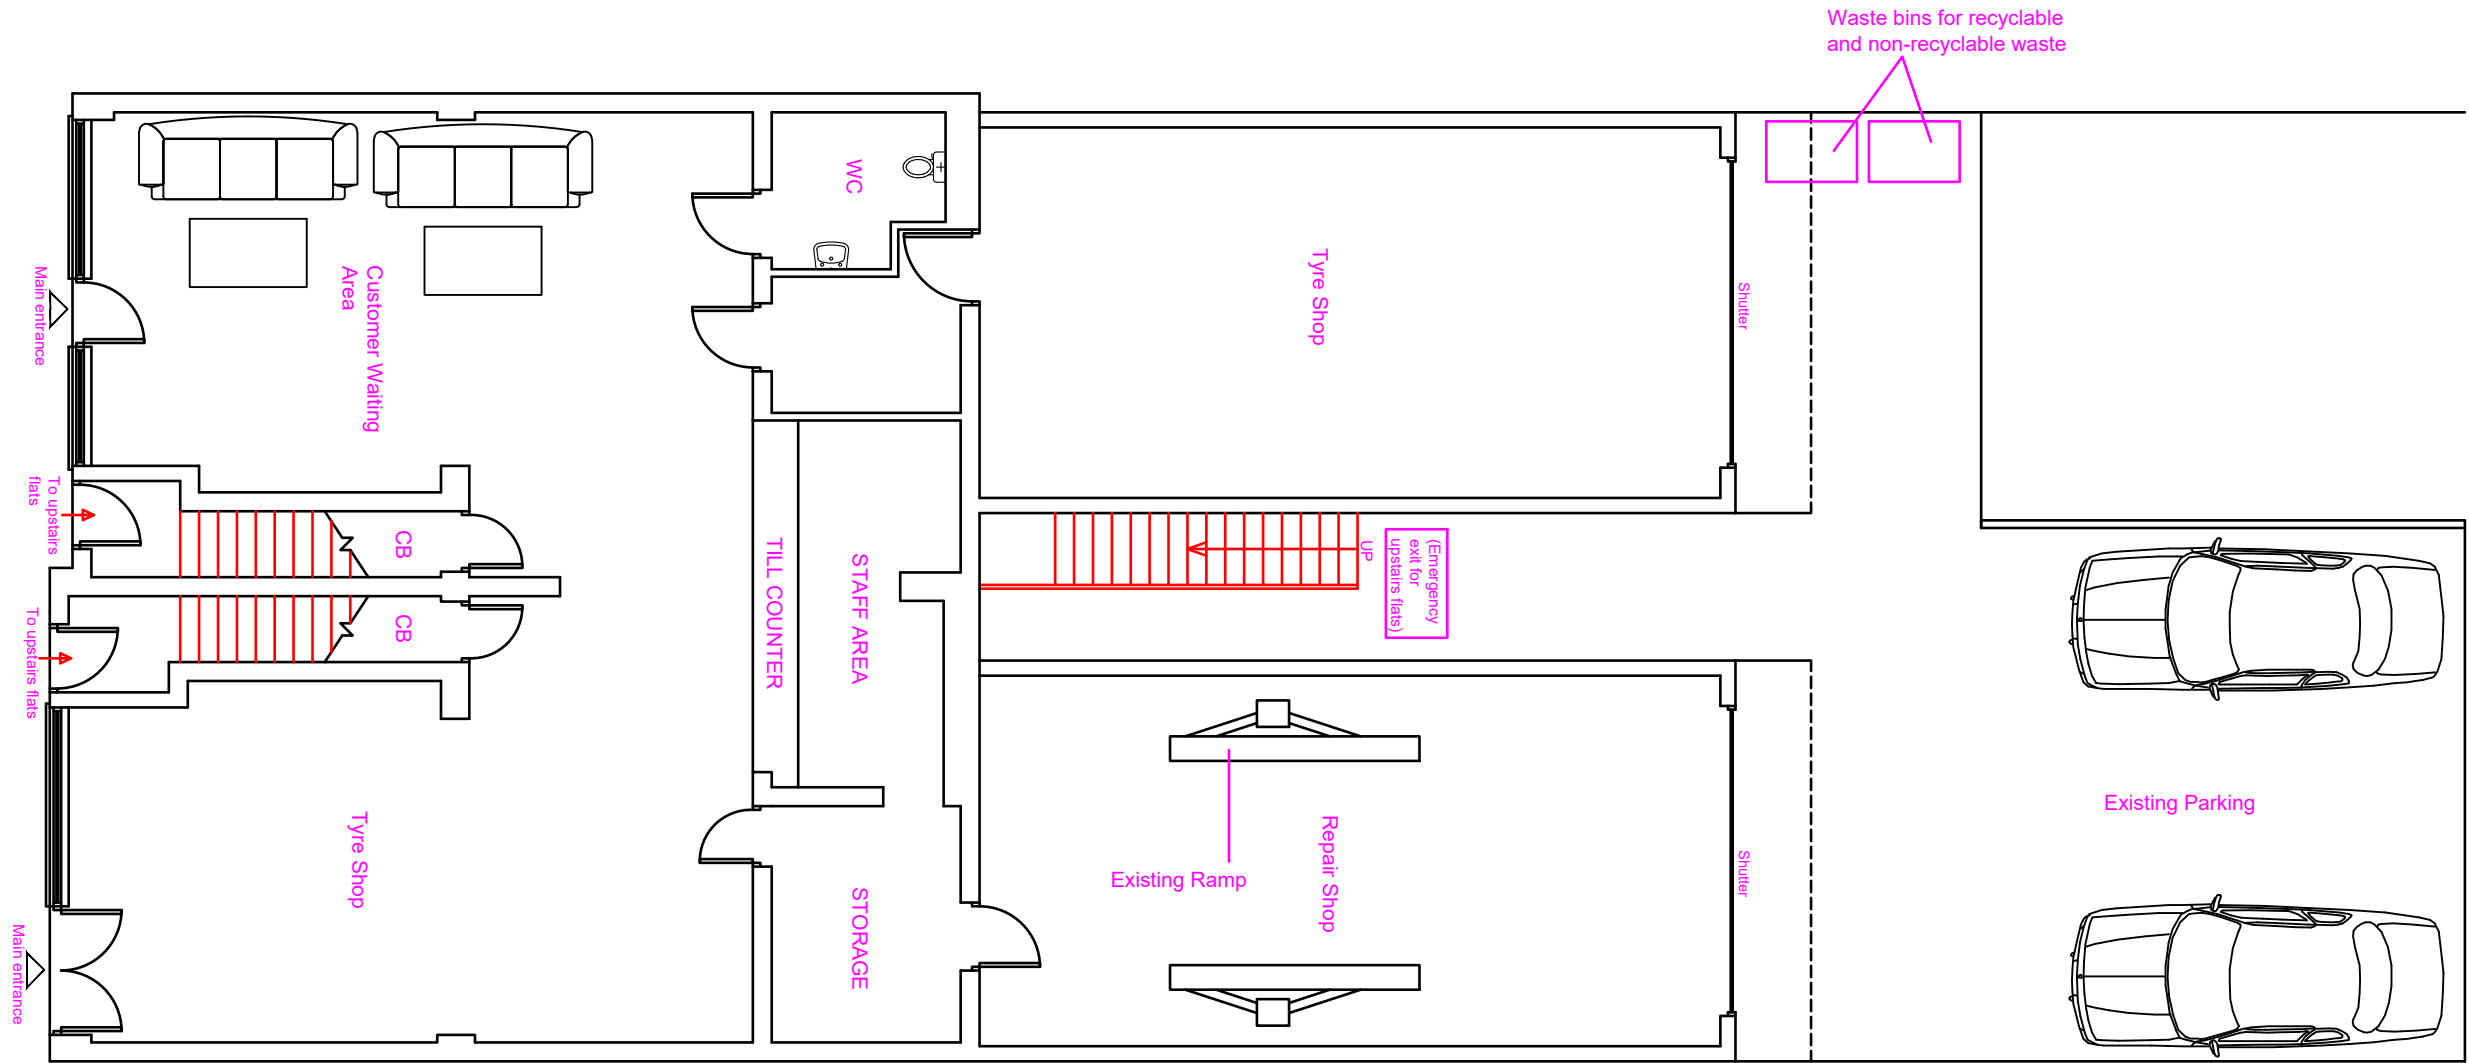

Existing Ground Floor Layout

**Proposed Development:**  
Change of Use

**Site Address:**  
3-5 Station Approach  
South Ruislip  
HA4 6RU


Revisions:

| Rev | Date       | Description |
|-----|------------|-------------|
| A   | 17/03/2022 |             |
|     |            |             |
|     |            |             |
|     |            |             |

**Drawing Description:**  
Existing Ground Floor Layout

**Drawing No:**  
ART/2022/CU5SA/EL

Scale: 1:100  
Paper Size: A3  
Sheet No: 1 of 4

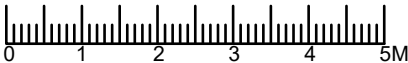

ART CONSULTANTS (UK) LTD  
113 LONG LANE  
STANWELL  
TW19 7AL  
M:07960071377  
E: ARTCONSULTANTSUK@GMAIL.COM