


**Notes:**

- 1) The premises will only be used as MOT testing centre.
- 2) No repairs will be done on site.
- 3) MOT centre will operate a pre-booking system.
- 4) Customer waiting area is provided in the front.

Note: This Drawing is for planning purpose and should not be used for construction.  
All dimensions should be confirmed on site and any deviation should be reported back to designer.

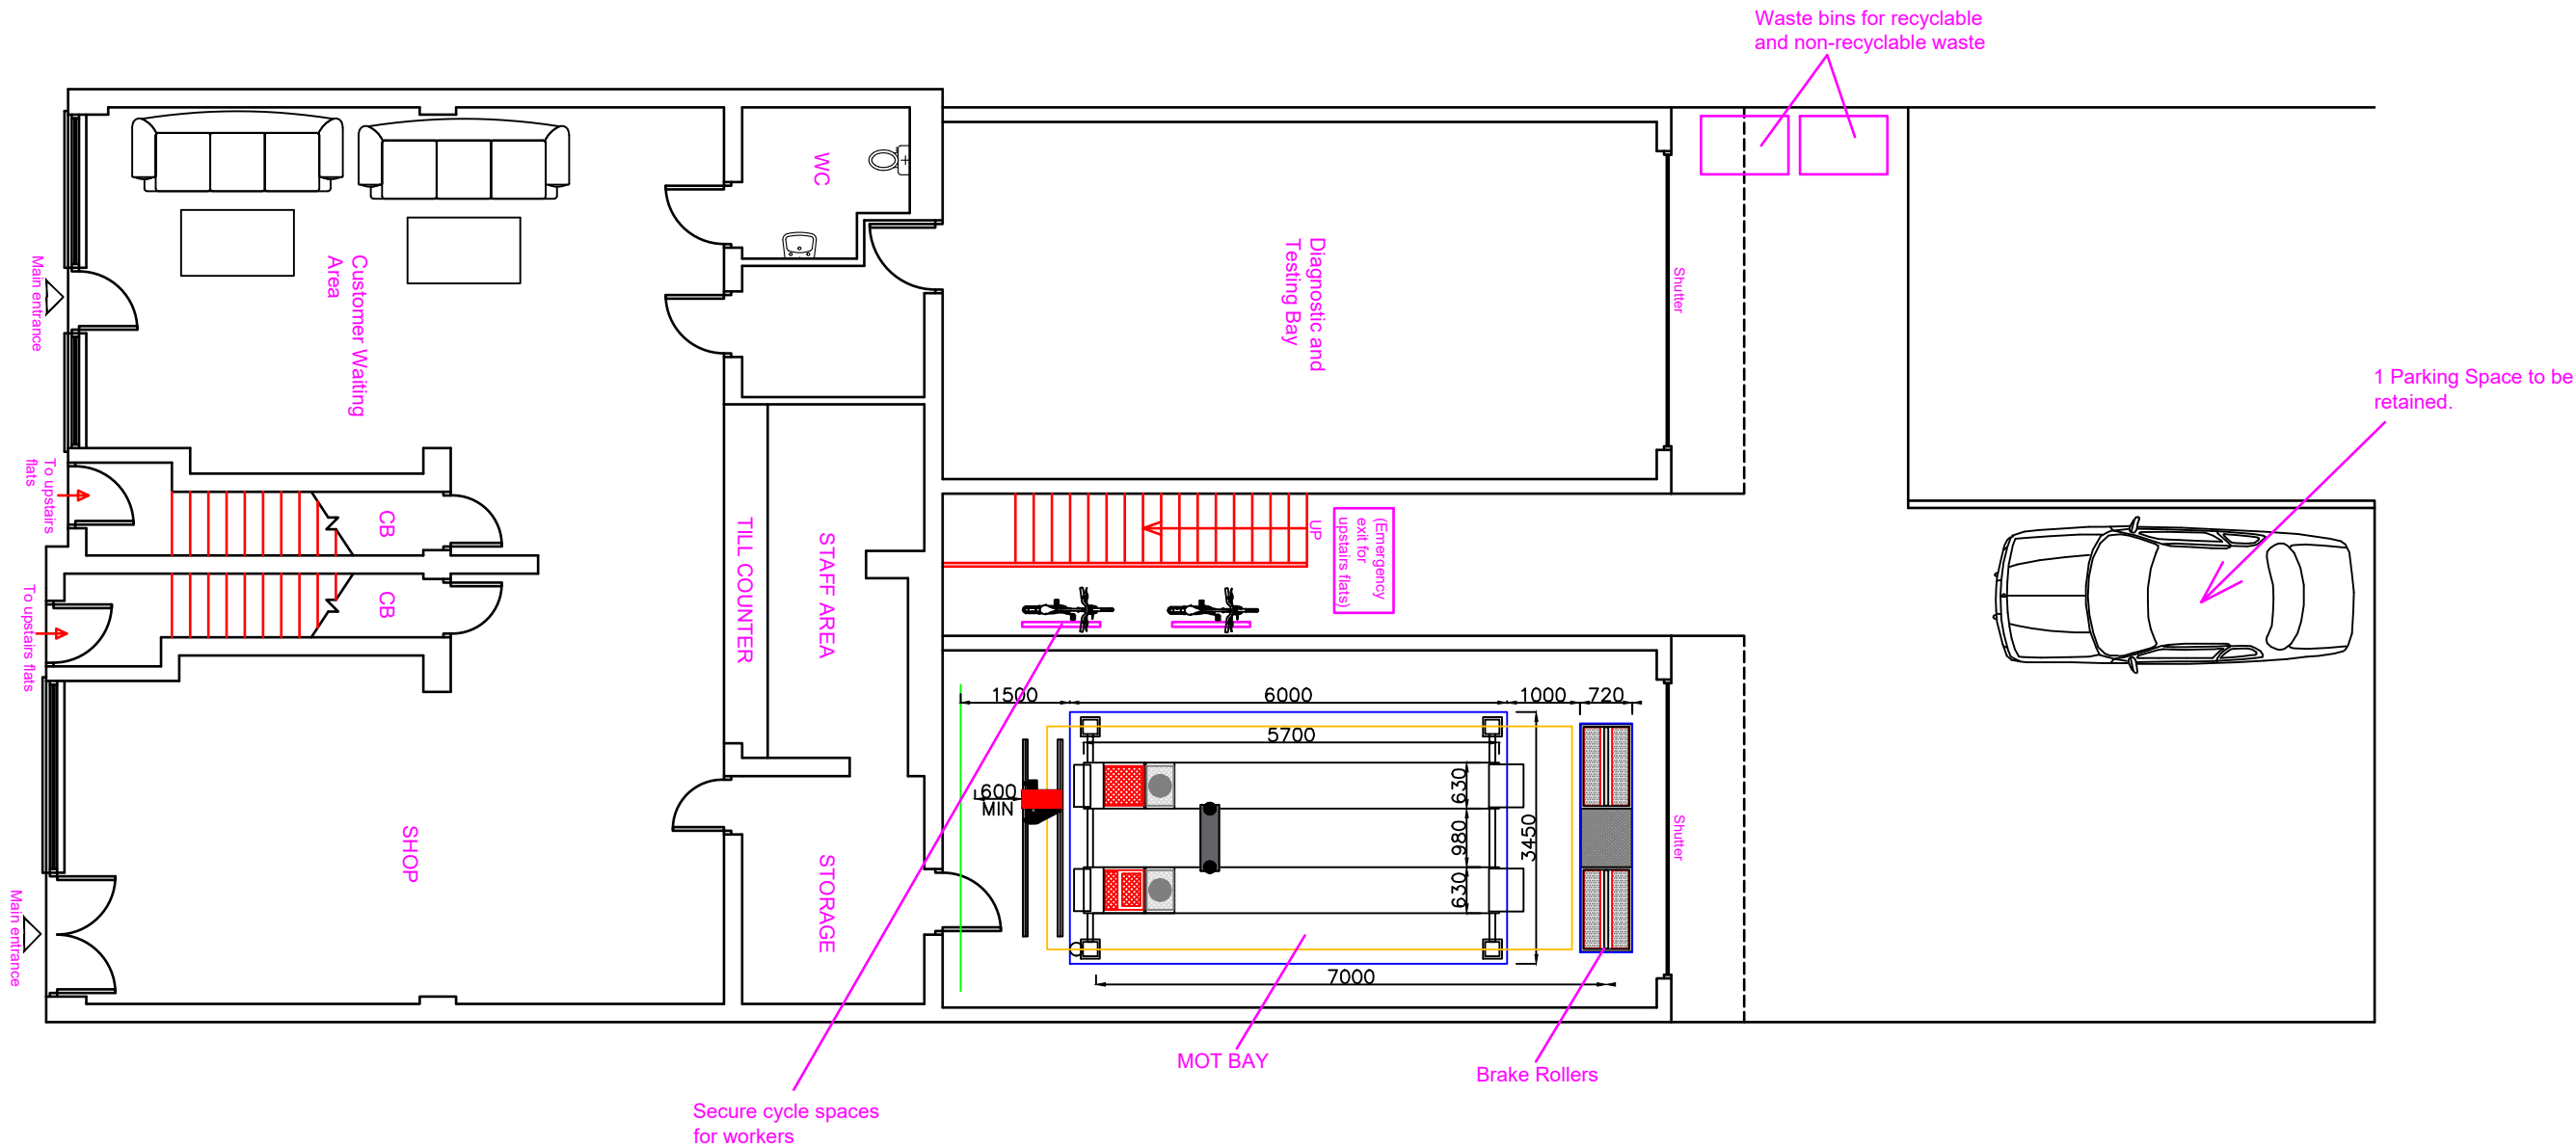

Proposed Ground Floor Layout

**Proposed Development:**

Change of Use

**Site Address:**

3-5 Station Approach  
South Ruislip  
HA4 6RU

**Revisions:**

| Rev | Date       | Description |
|-----|------------|-------------|
| A   | 17/03/2022 |             |
|     |            |             |
|     |            |             |
|     |            |             |


**Drawing Description:**

Proposed Ground Floor Layout

**Drawing No:**

ART/2022/CU5SA/PL

Scale: 1:100  
Paper Size: A3  
Sheet No: 1 of 4

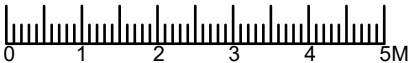

ART CONSULTANTS (UK) LTD  
113 LONG LANE  
STANWELL  
TW19 7AL  
M:07960071377  
E: ARTCONSULTANTSUK@GMAIL.COM