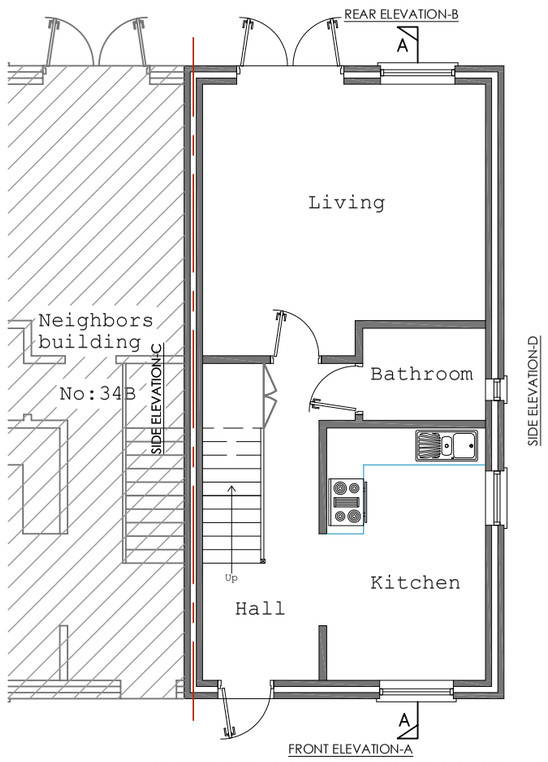

EXISTING GROUND FLOOR PLAN
SCALE 1:100

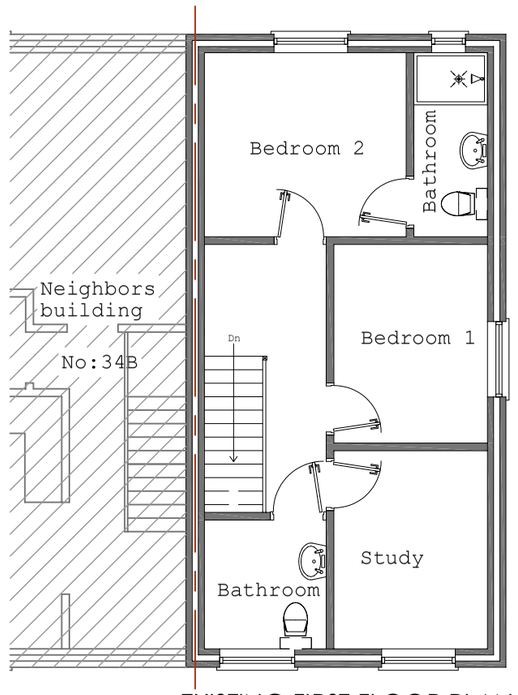

EXISTING FIRST FLOOR PLAN
SCALE 1:100

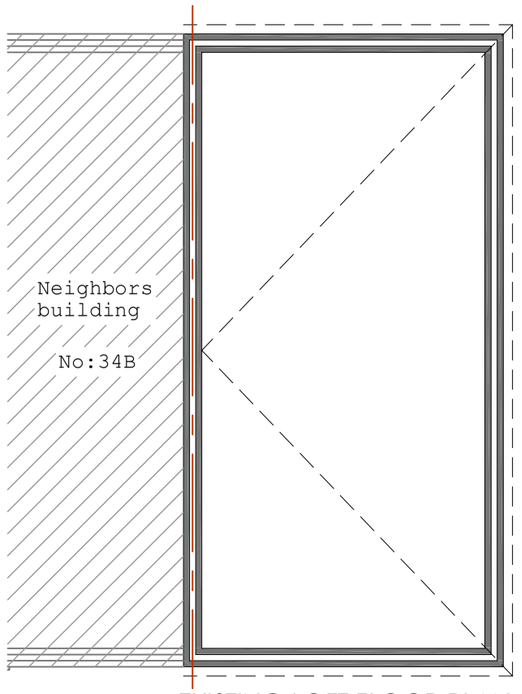

EXISTING LOFT FLOOR PLAN
SCALE 1:100

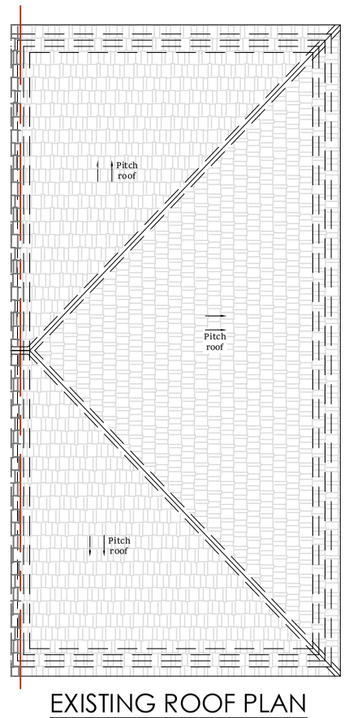

EXISTING ROOF PLAN
SCALE 1:100

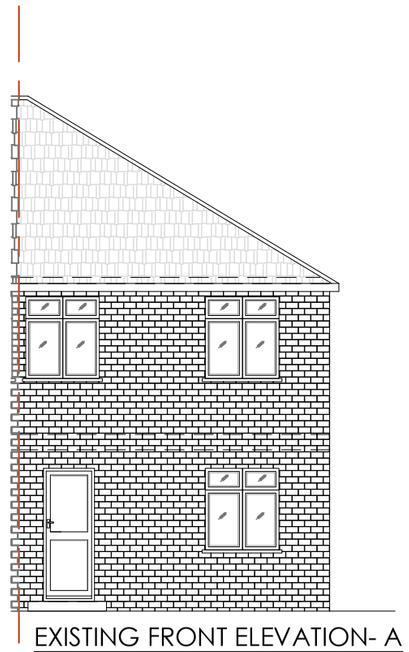

EXISTING FRONT ELEVATION- A
SCALE 1:100

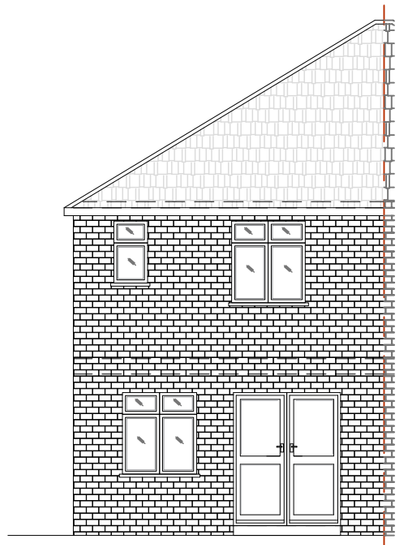

EXISTING REAR ELEVATION-
SCALE 1:100

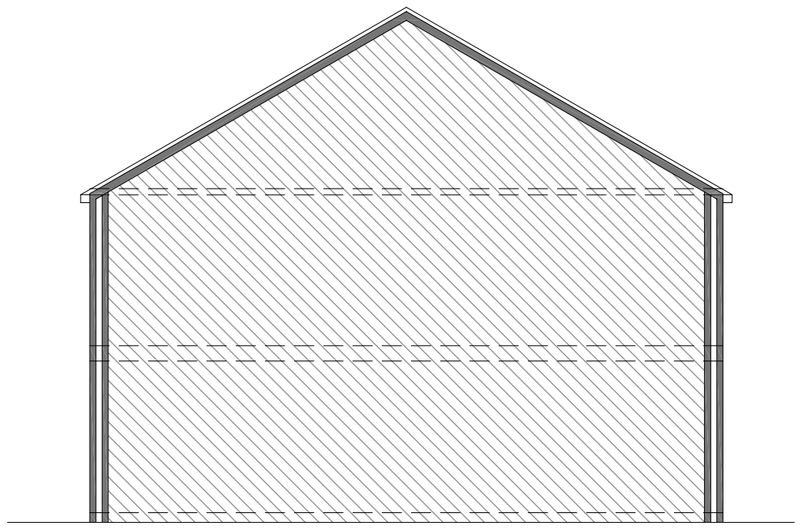

EXISTING SIDE ELEVATION- C
SCALE 1:100

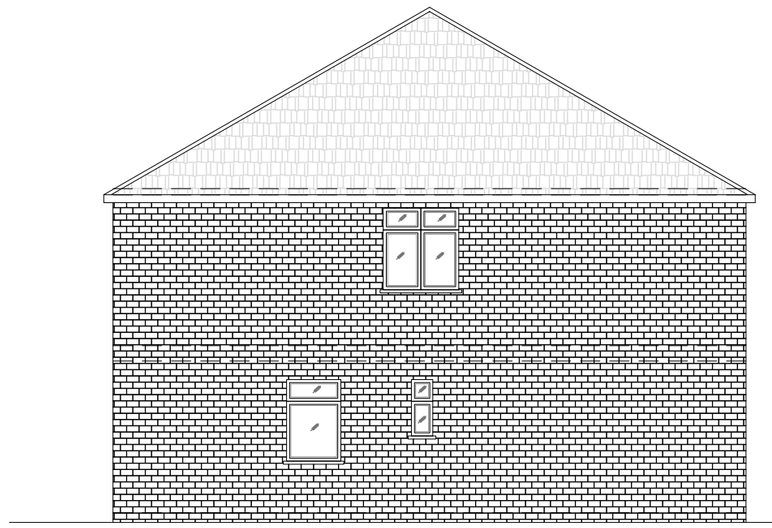

EXISTING SIDE ELEVATION- D
SCALE 1:100

EXISTING CROSS SECTION A-A
SCALE 1:100

1:100
0 2 4 6 8m
0 2000 4000 6000 8000mm

Do not scale off the drawings (scale only for planning purposes).

malathy design
www.malathydesign.com
02037 462 100
074 6610 3263

ARCH./CLIENT ——		Drawn UB	
Project Title 34A NORTHOLT AVENUE RUISLIP HA4 6ST		Checked	
Drawing Title EXISTING FLOOR PLANS, ELEVATIONS & CROSS SECTION		Scale 1:100	Size A2
Project No. 2207/195	Drawing No. PE–01	Rev. –	

RMT DESIGN & BUILD LTD
Service in partnership with RMT