
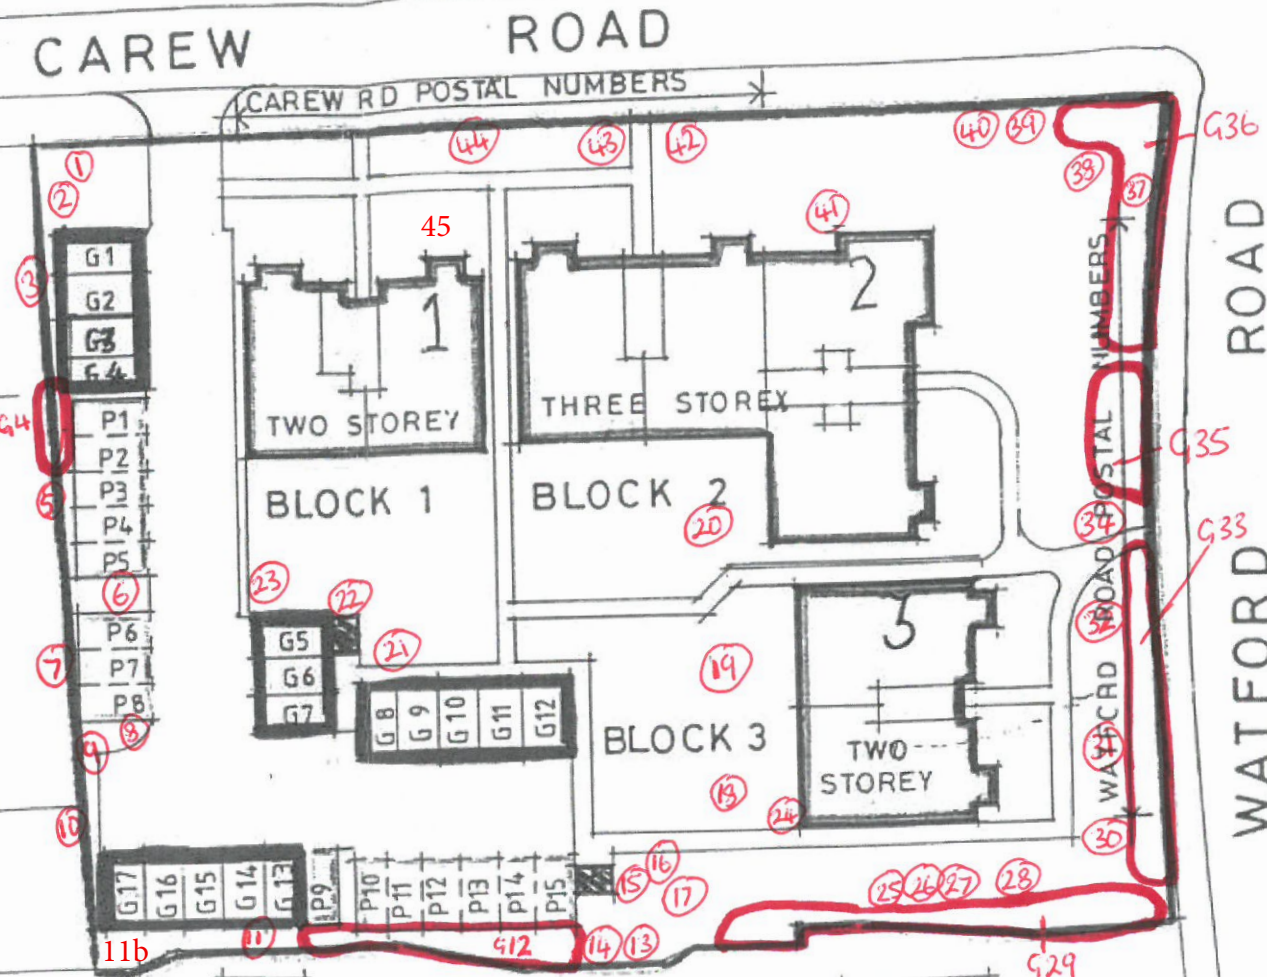


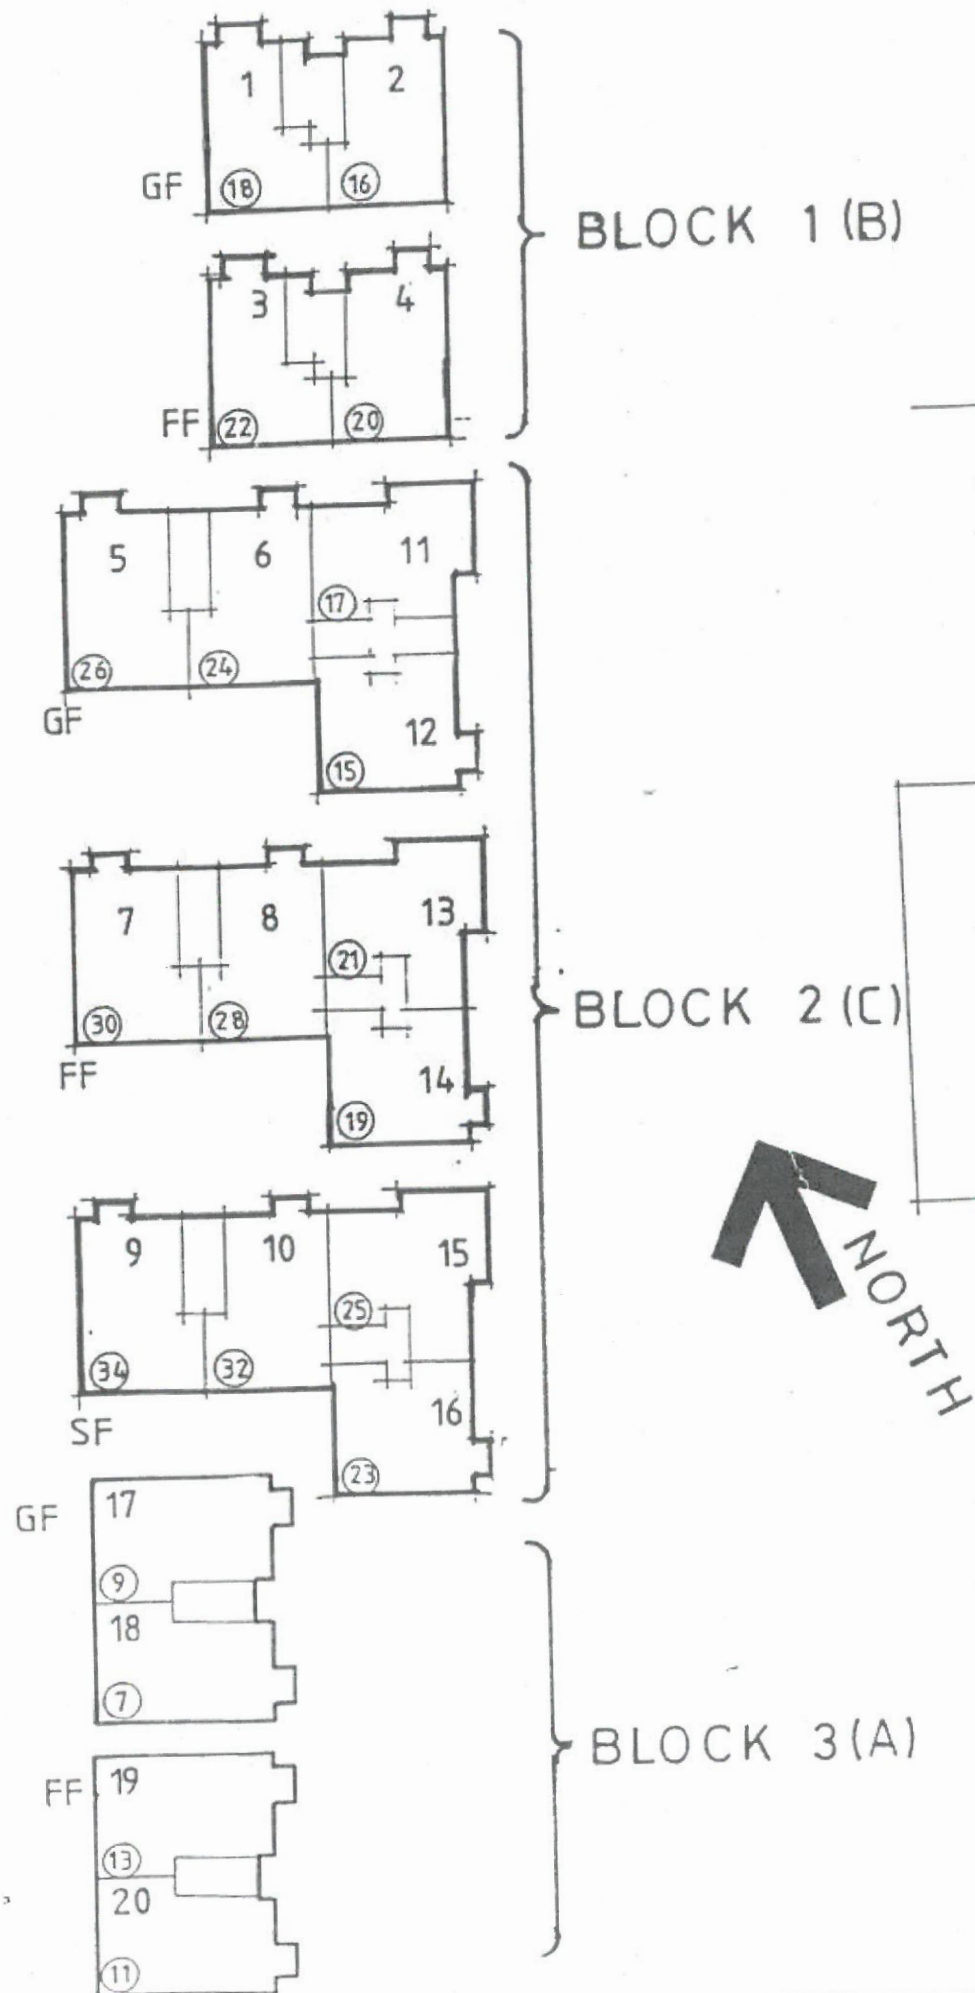

- ☐ BUILDINGS
 - ☐ PROPERTY
 - ☐ CAR PARKING SPACES
 - ☐ GARAGES.
- (INDIVIDUAL FLATS TO BE EDGED IN RED)

KEY

5 Flat Numbers

⑨ Postal Numbers

B Bins

G = GARAGE

P = PARKING SPACE

V = VISITORS PARKING

H. Entrance paths revised.
 Visitors parking indicated. MAR 94
 G. Flat numbers added MAR 94
 GARAGES AMENDED.
 F. Feb. 94. FOOTPATH REVISED BETWEEN BLOCKS 2 & 3

PROJECT: CAREW ROAD NORTHWOOD	
TITLE: LEASE PLAN	
SCALE: 1:500	DRG. No: 218:1 ^H
DATE: Nov 93	
RUDDY DEVELOPMENTS LTD.	
103-105 Greenford Road Hartley, Middlesex, HA1 3OF.	
Tel: 081 422 0806 Fax: 081 264 6357	