Front Elevation

Side Elevation

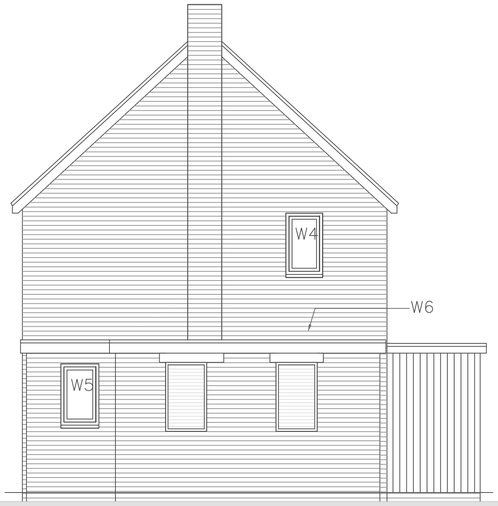

Side Elevation

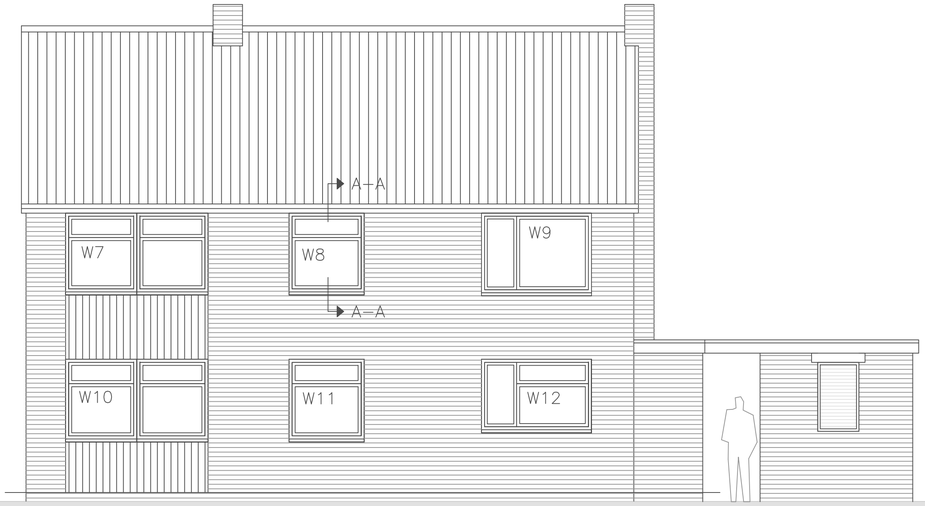

Rear Elevation

0 1 2 3 4 5

METRES

A1 Paper size

REV	DATE	DESCRIPTION

REVISIONS

Parker Associates Limited

BEECHES STUDIO
THE BEECHES
CHURCH RD
FINGRINGHOE
COLCHESTER
ESSEX
CO5 7BN

TEL. 01206 729004 MOB. 07766002641

CLIENT

AXIS EUROPE
3 TRAMWAY AVENUE
LONDON, E15 4PN

PROJECT

REFURBISHMENT AND ALTERATIONS
VRI INTERVIEW SUITES
RUISLIP POLICE STATION
5 THE OAKS, MANOR RD
RUISLIP HA4 7LE

TITLE

EXISTING ELEVATIONS

DATE 10/25	DRAWN JP
SCALE 1:50	CHECKED JP
DRAWING NUMBER 02	REV -