




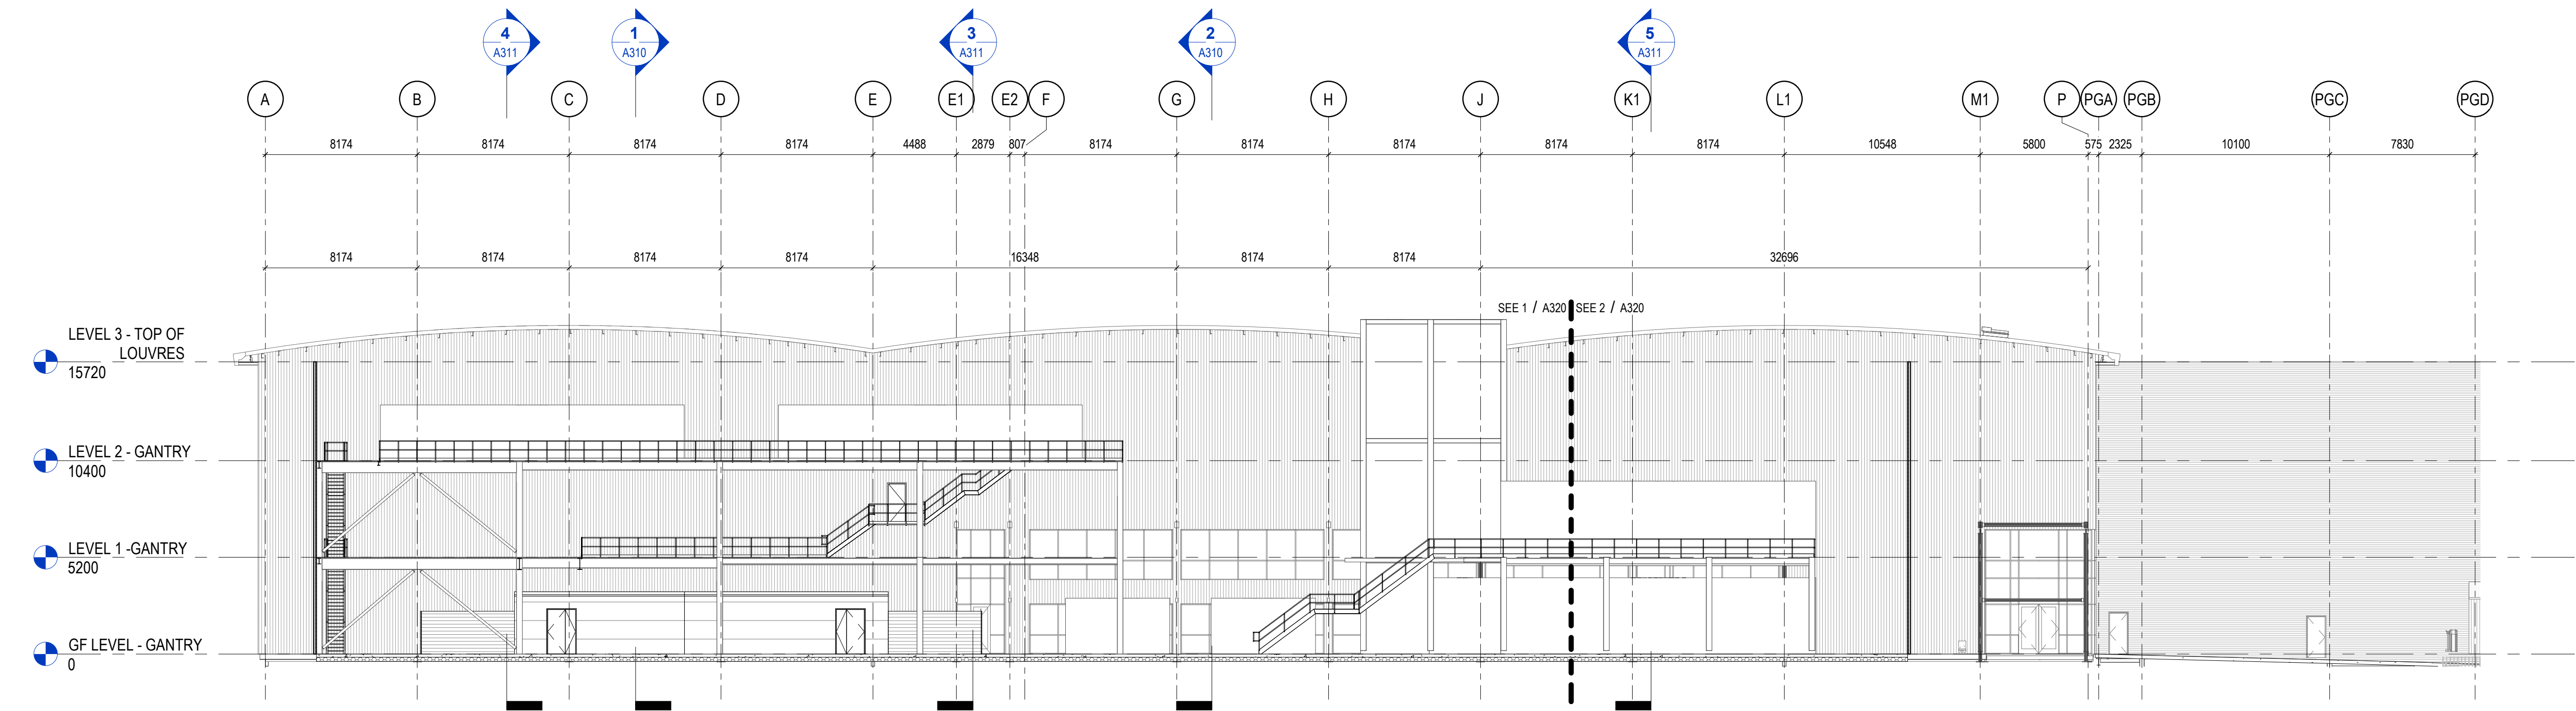


① OVERALL BUILDING SECTION - WE 1
1: 200

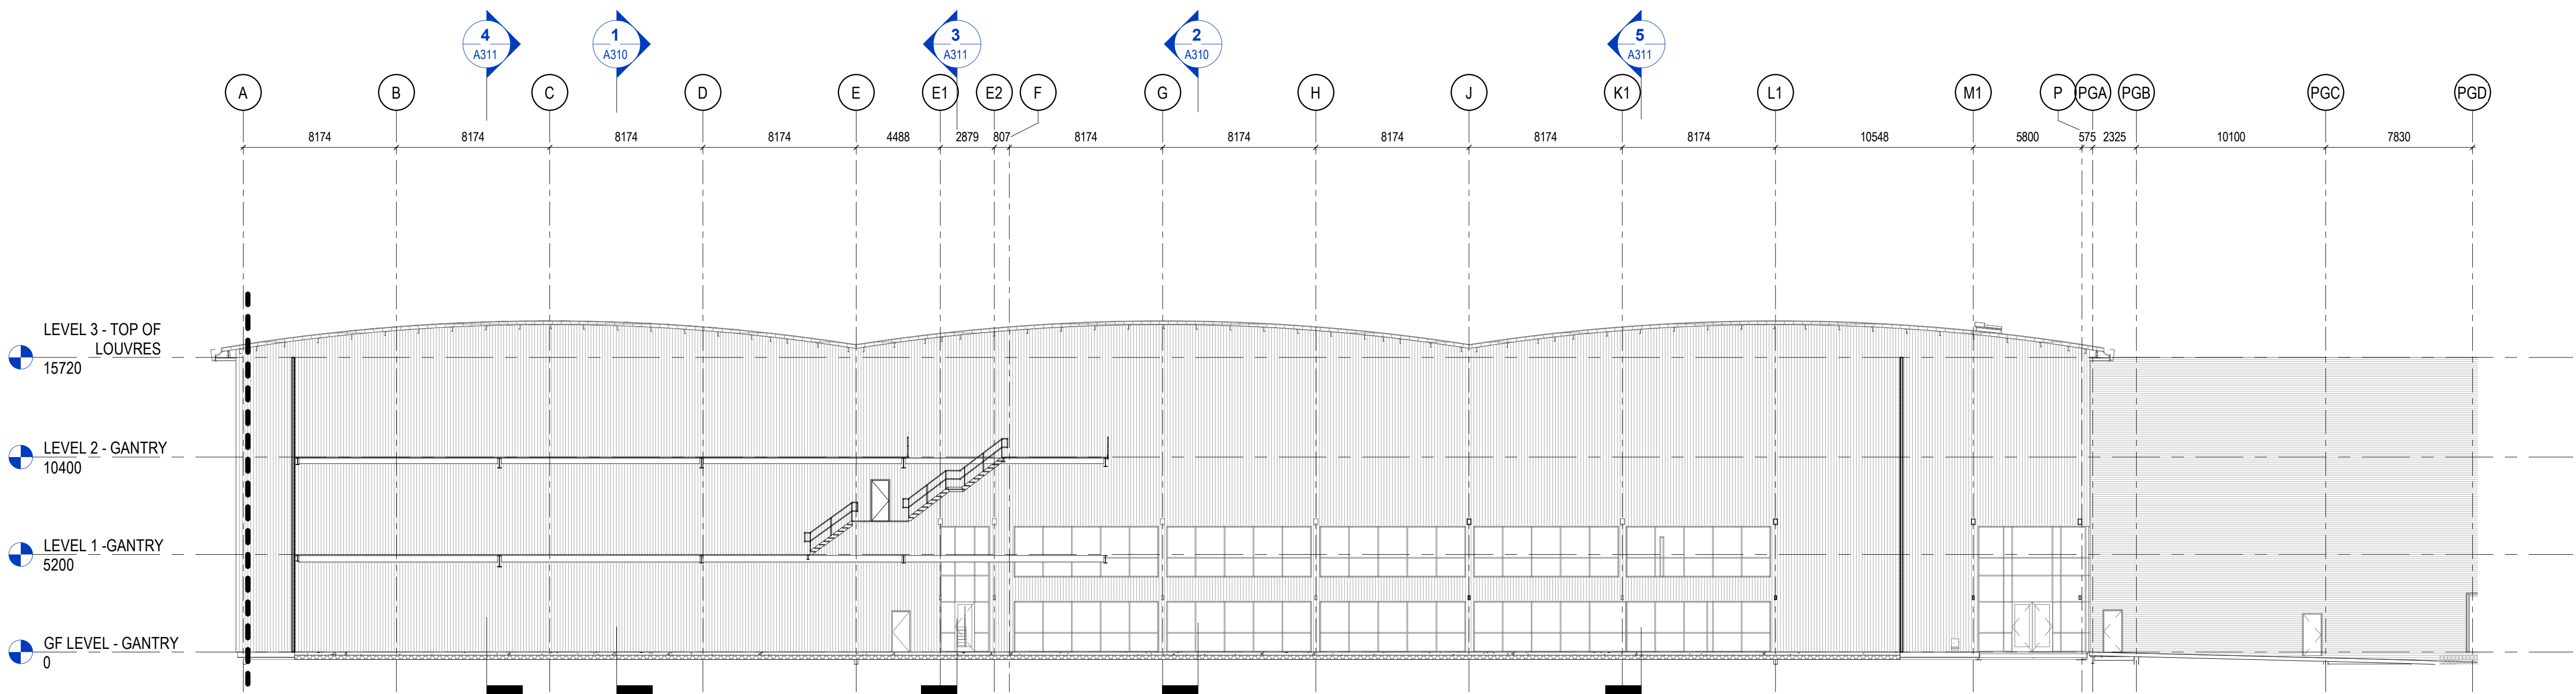


② OVERALL BUILDING SECTION - E/W
1: 200

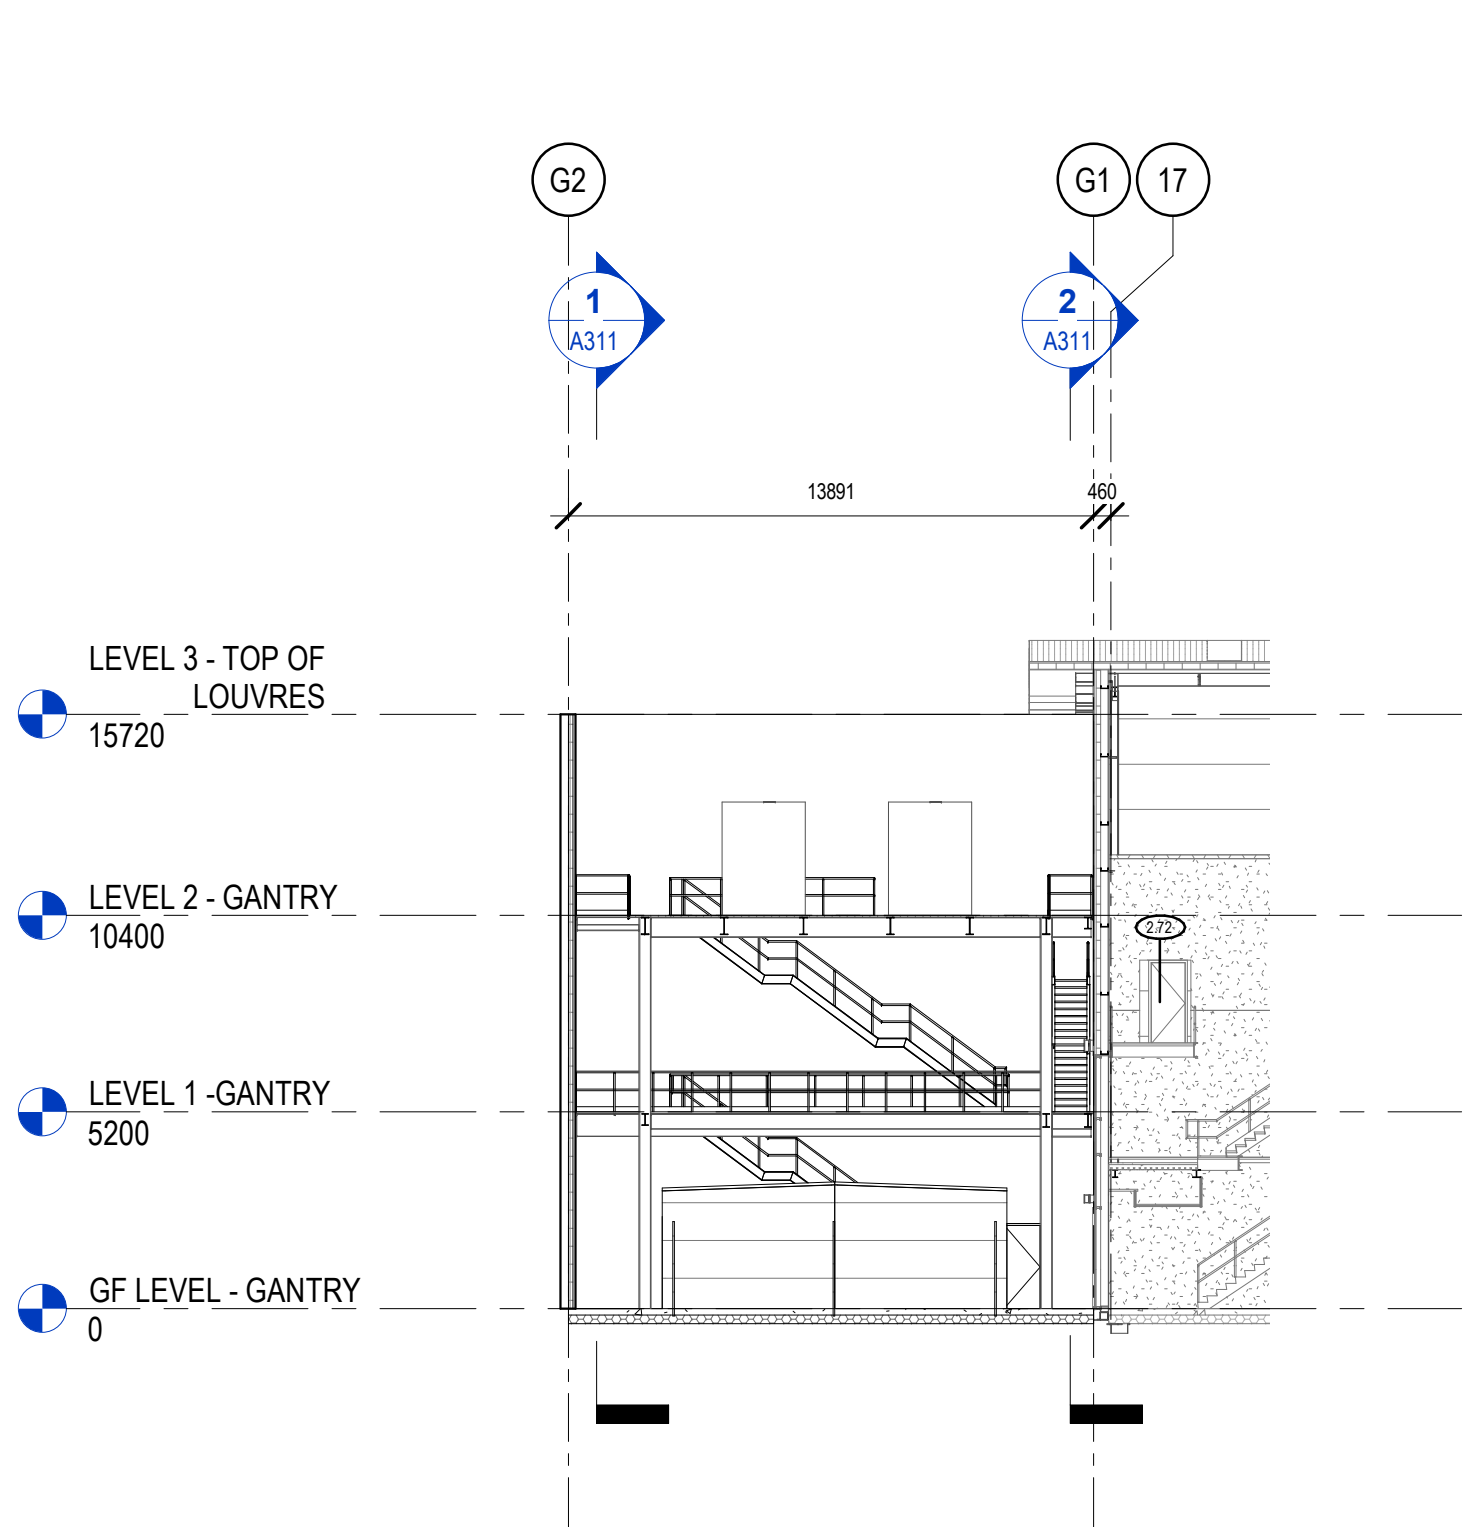


③ OVERALL BUILDING SECTION - SIN
1: 200

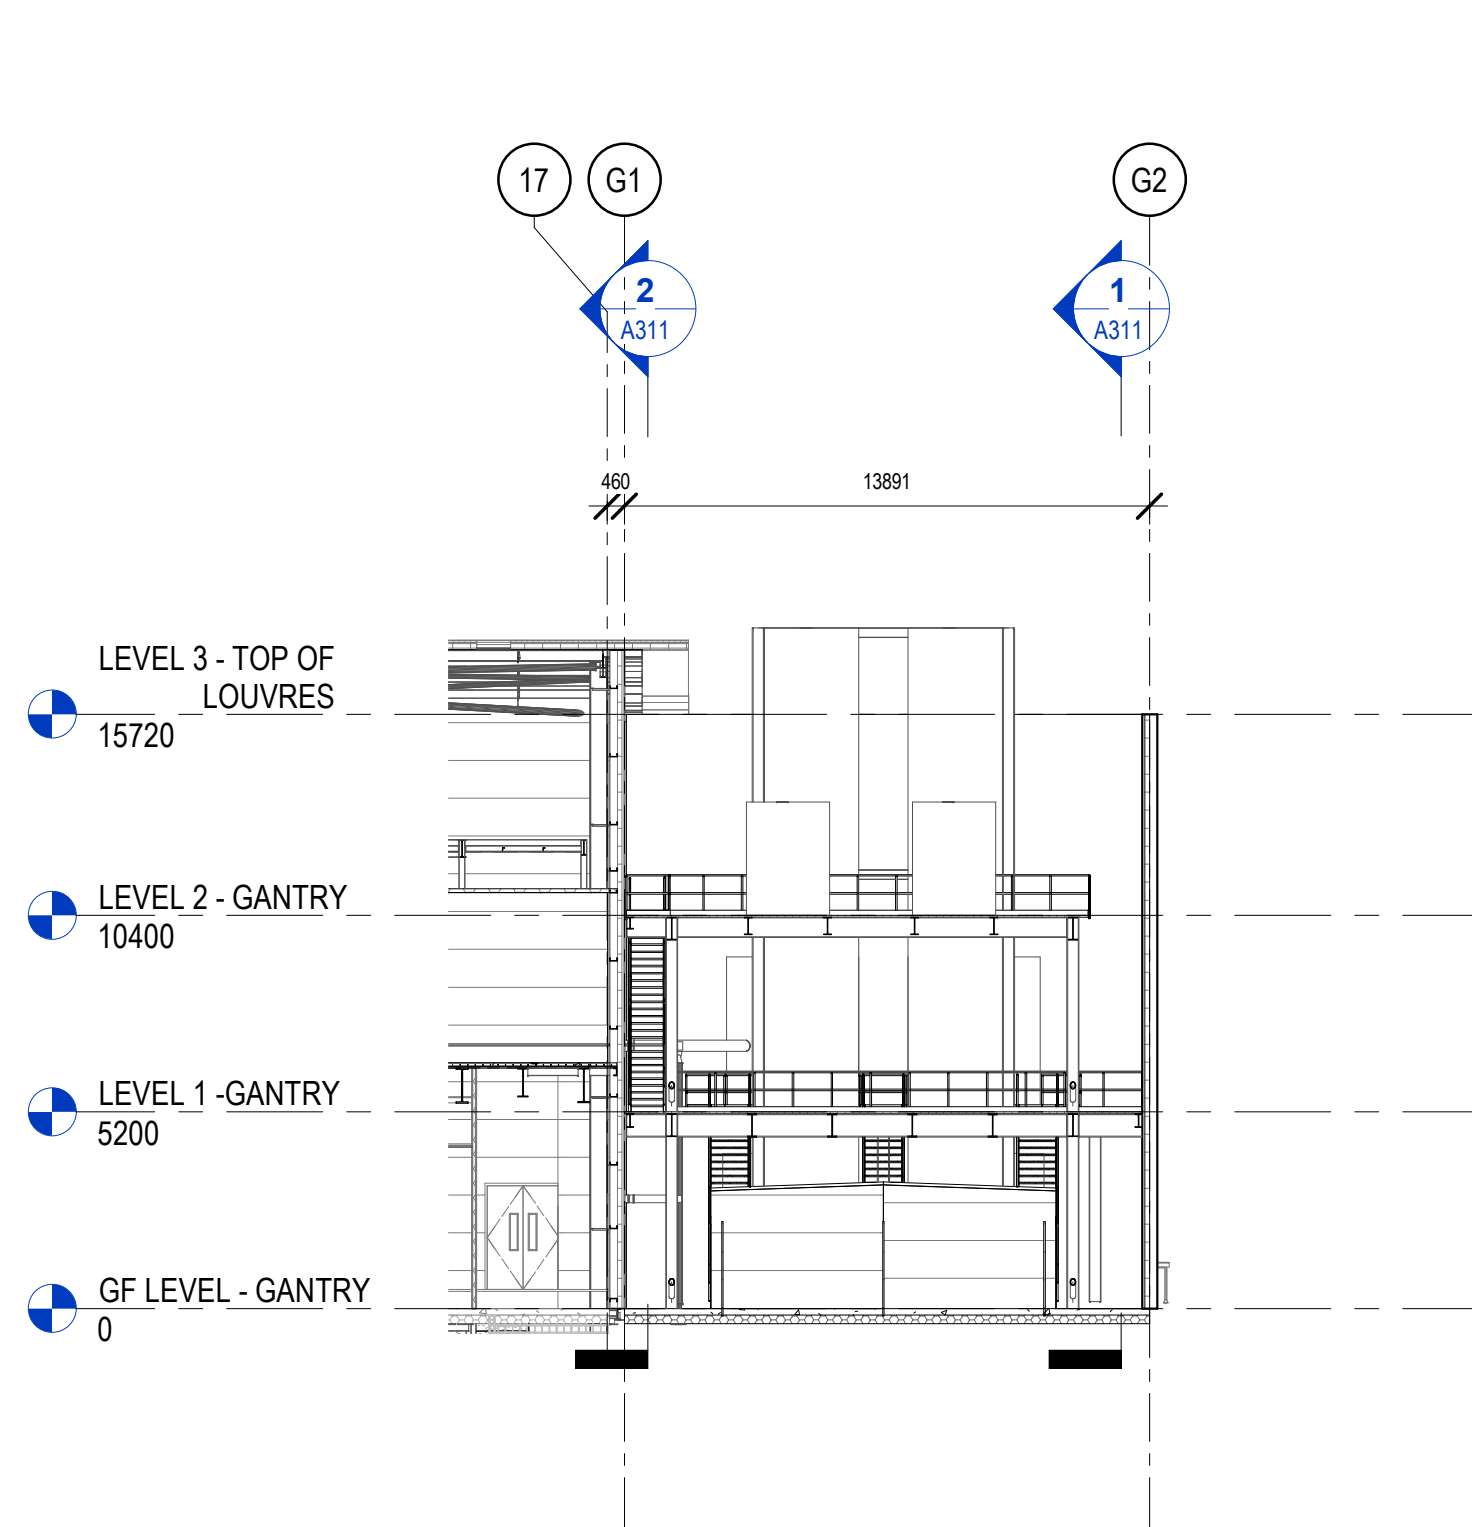

④ OVERALL BUILDING SECTION - NIS
1: 200

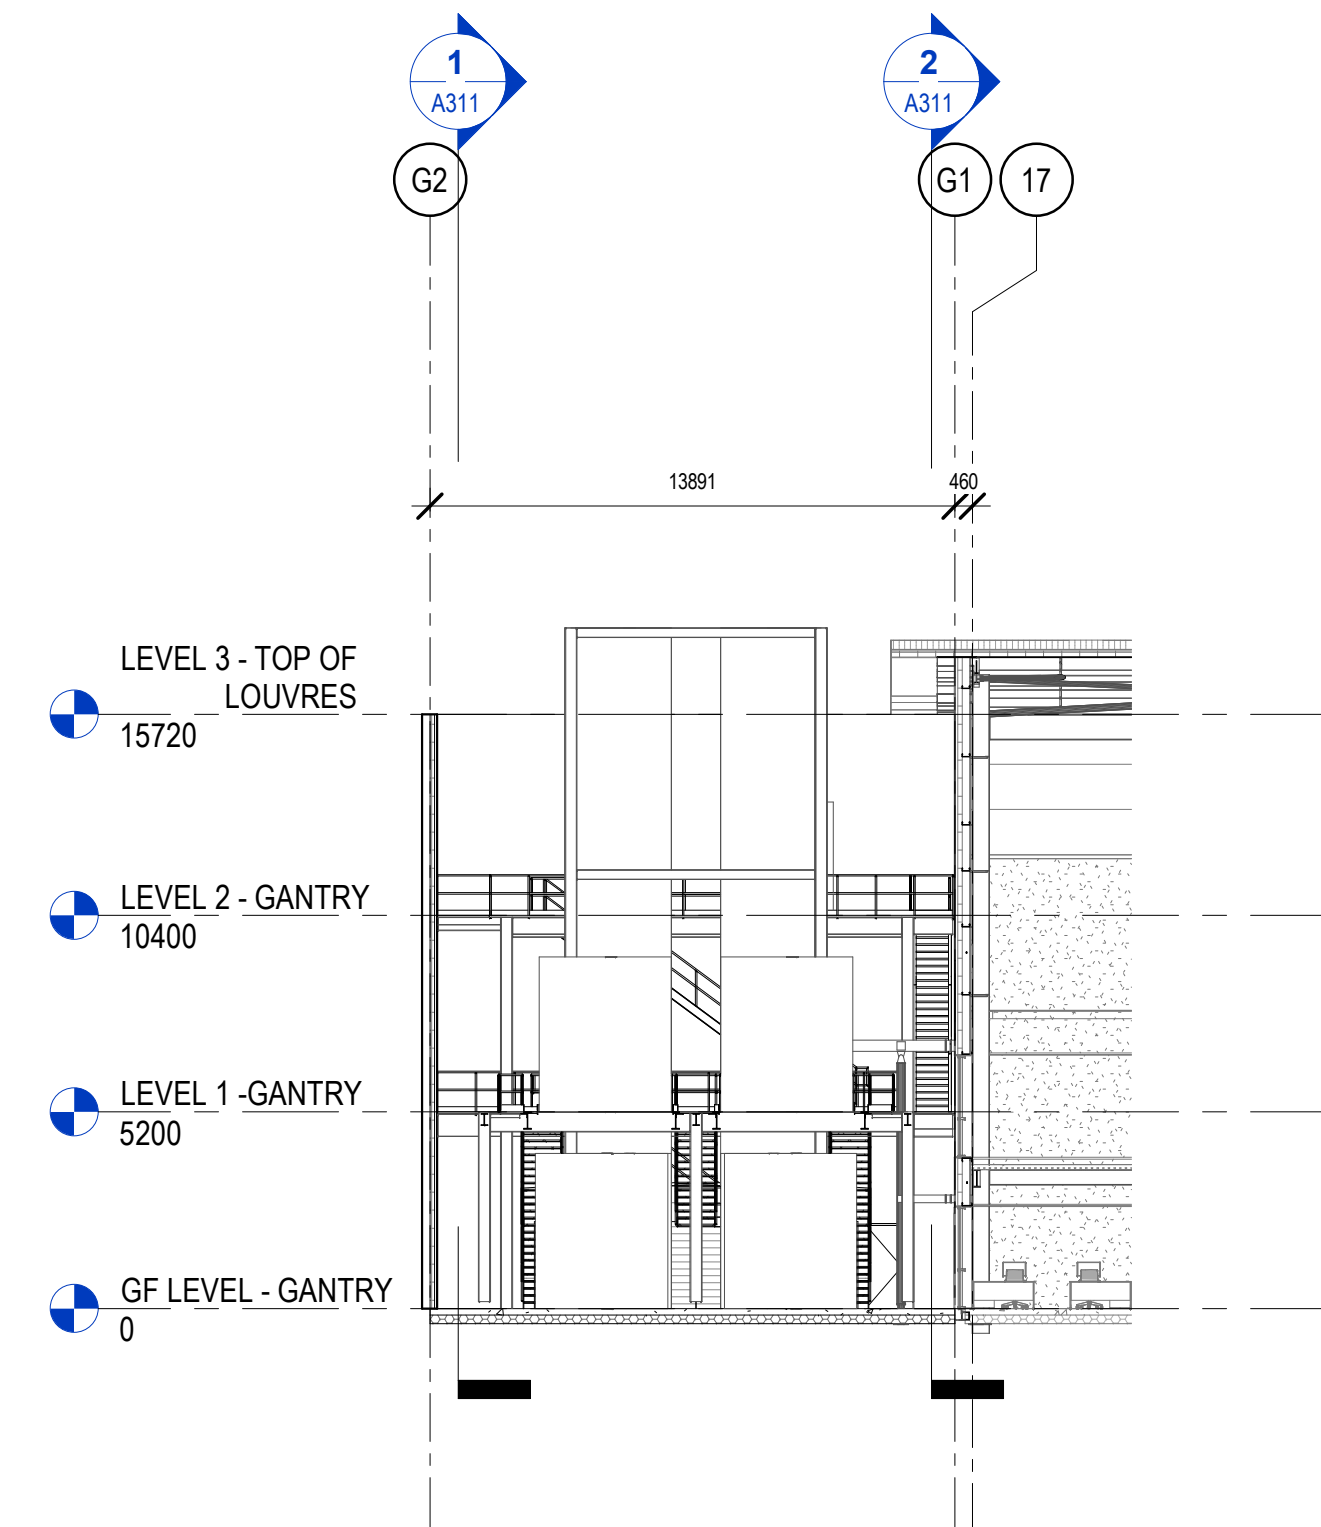

⑤ OVERALL BUILDING SECTION - S/N
1: 200

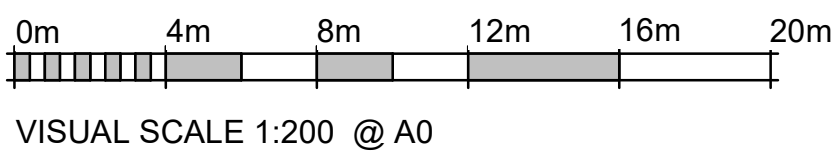

VIRTUS

DATA CENTRES

InformationCopyright of SNHA Ltd©

1. THIS DRAWING REMAINS SUBJECT TO ALL RELEVANT LOCAL AUTHORITY AND STATUTORY CONSENTS.

2. COPYRIGHT RESERVED.

3. DO NOT SCALE THIS DRAWING.

4. DO NOT USE ELECTRONIC VERSIONS OF THIS DRAWING TO DETERMINE DIMENSIONS UNLESS SPECIFICALLY AUTHORISED BY SHEEHAN NAGLE HARTRAY ASSOCIATES LIMITED.

5. IF USING AN ELECTRONIC VERSION OF THIS DRAWING FIGURED DIMENSIONS TAKE PRECEDENCE AND NOTIFY SHEEHAN NAGLE HARTRAY ASSOCIATES LIMITED OF ANY DISCREPANCIES.

6. THIS DRAWING HAS BEEN DEVELOPED AS PART OF THE DESIGN DEVELOPMENT PHASE PACK OF INFORMATION.

7. THIS DRAWING IS TO BE READ IN CONJUNCTION WITH ALL RELATED DRAWINGS, SCHEDULES, AND SPECIFICATIONS.

8. THE LEVEL OF DETAIL SHOWN IS IN LINE WITH SCHEME DESIGN AND DUE CONSIDERATION SHOULD BE MADE WHEN INTERPRETING DESIGN INTENT.

9. SOME DRAWINGS MAY NEED TO BE PRINTED IN COLOUR TO PRESERVE INFORMATION INDICATED IN COLOUR ON THE DRAWINGS.

10. ALL DIMENSIONS STATED IN mm UNLESS OTHERWISE NOTED.

PRJ24/11/21ISSUED FOR PLANNINGSTST

RevDateDescriptionDrawnCh'd

Drawing Status

PLANNING

Project Title

VTS LON7.5

Drawing Title

GANTRY SECTIONS

SheetScaleDateDrawnCh'd

A01: 20024/11/21STST

Project No.

21.015

Drawing No.

A311

Rev

P01

SHEEHAN
NAGLE
HARTRAY
ASSOCIATES

25 Chancery Street
London, EC2Y 4TW
☎ +44 (0) 20 3072 4242
CHICAGO | LONDON