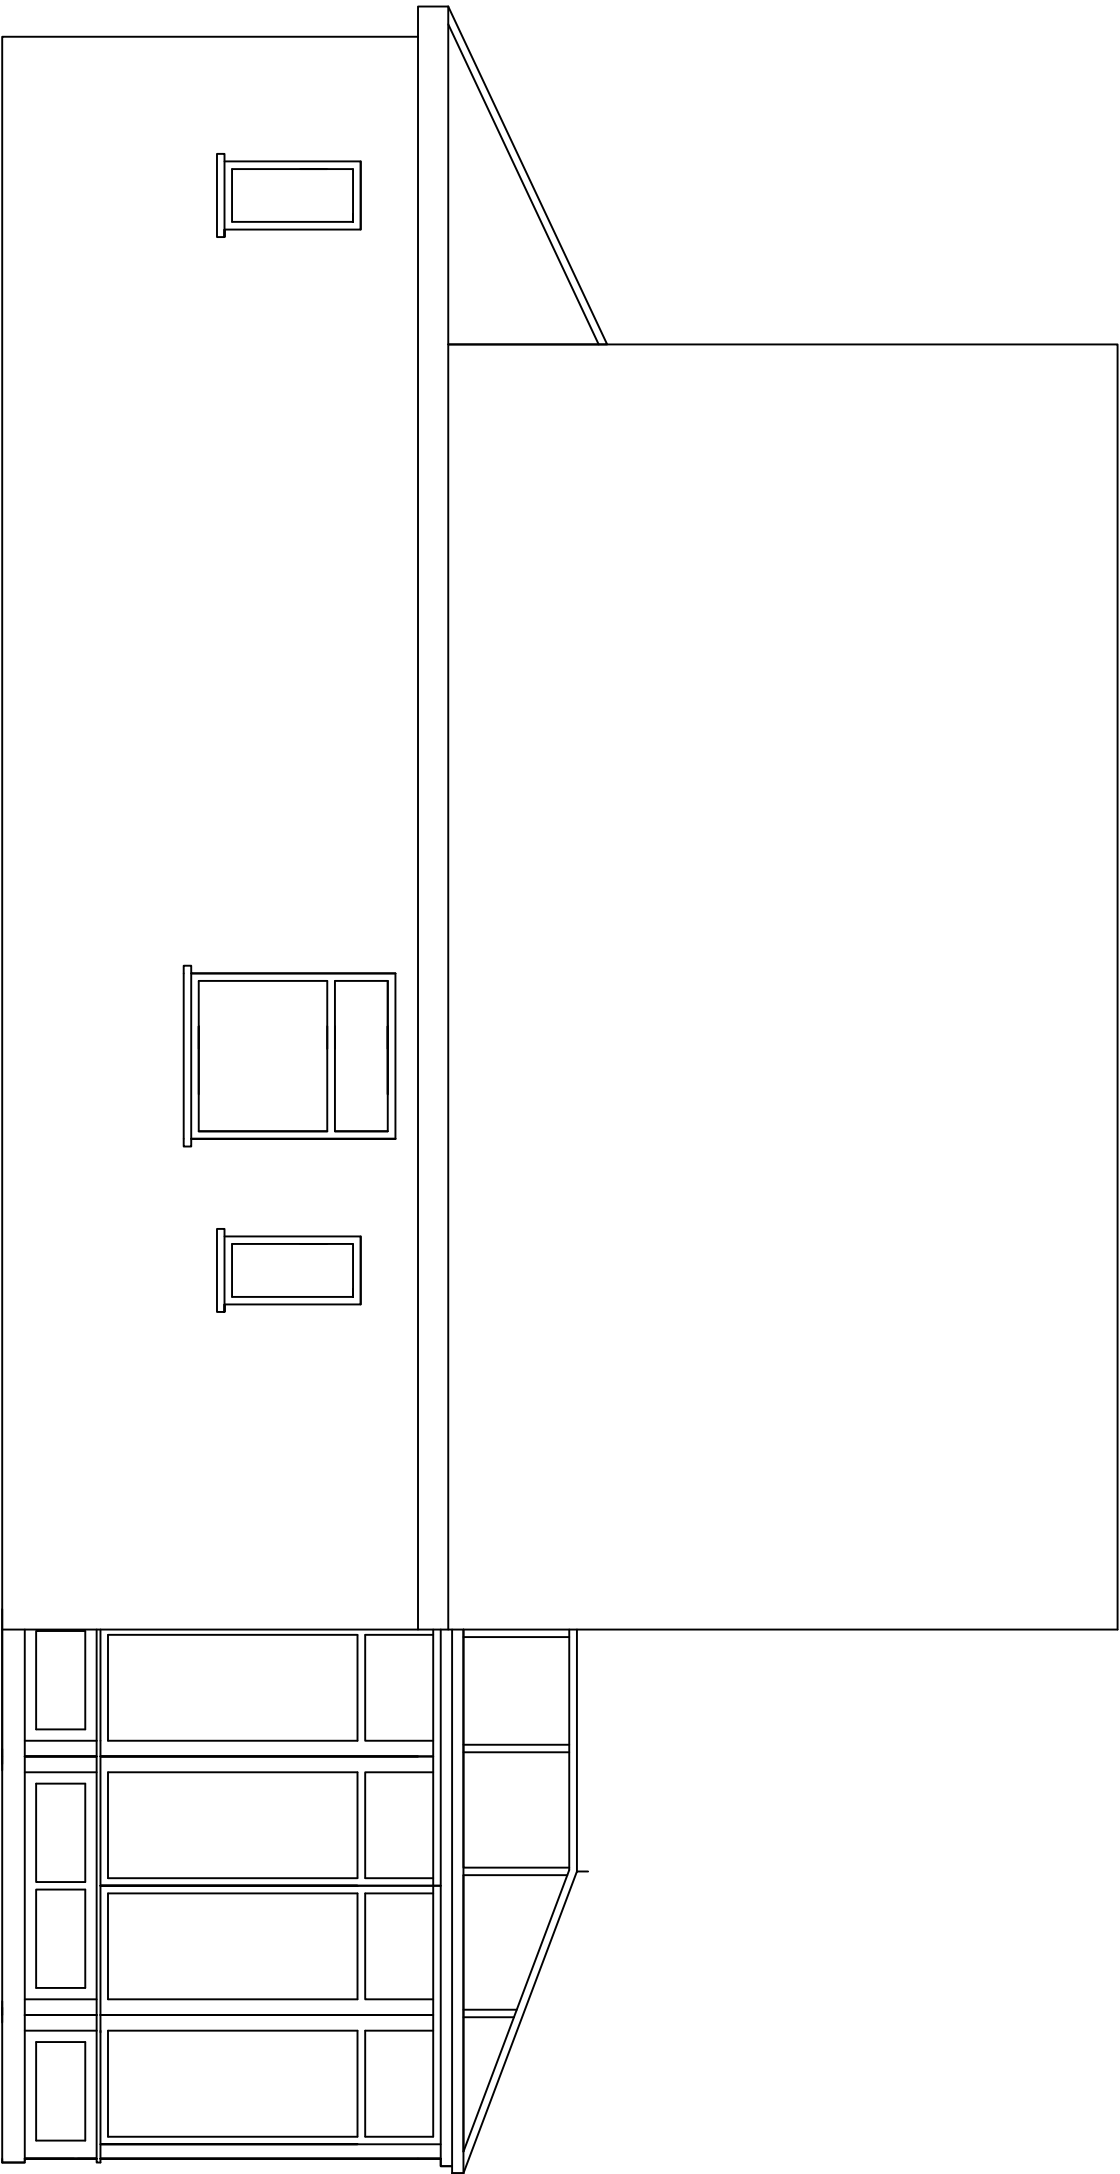


Ref.	Date	Revision	Preliminary Drawing	
	Apr' 21			

Existing Side 1 Elevation		Dwg. No.	Rev.
		005	

Scale	Job No.	
1:50 @ A3	Dwn. By	221046
	Chkd. By	
	<i>R.D.</i>	
	<i>M.F.</i>	

Client
David and Elizabeth Bradley

Project
41 The Drive, Northwood HA6 1HW

FIDLER ASSOCIATES LTD
STRUCTURAL ENGINEERS, SURVEYORS
& PROJECT MANAGERS
31 Hillside Road, Northwood, Middx HA6 1PY
Tel : 01923 840482 Fax : 01923 840483
Email : mike@fidlerassociates.co.uk