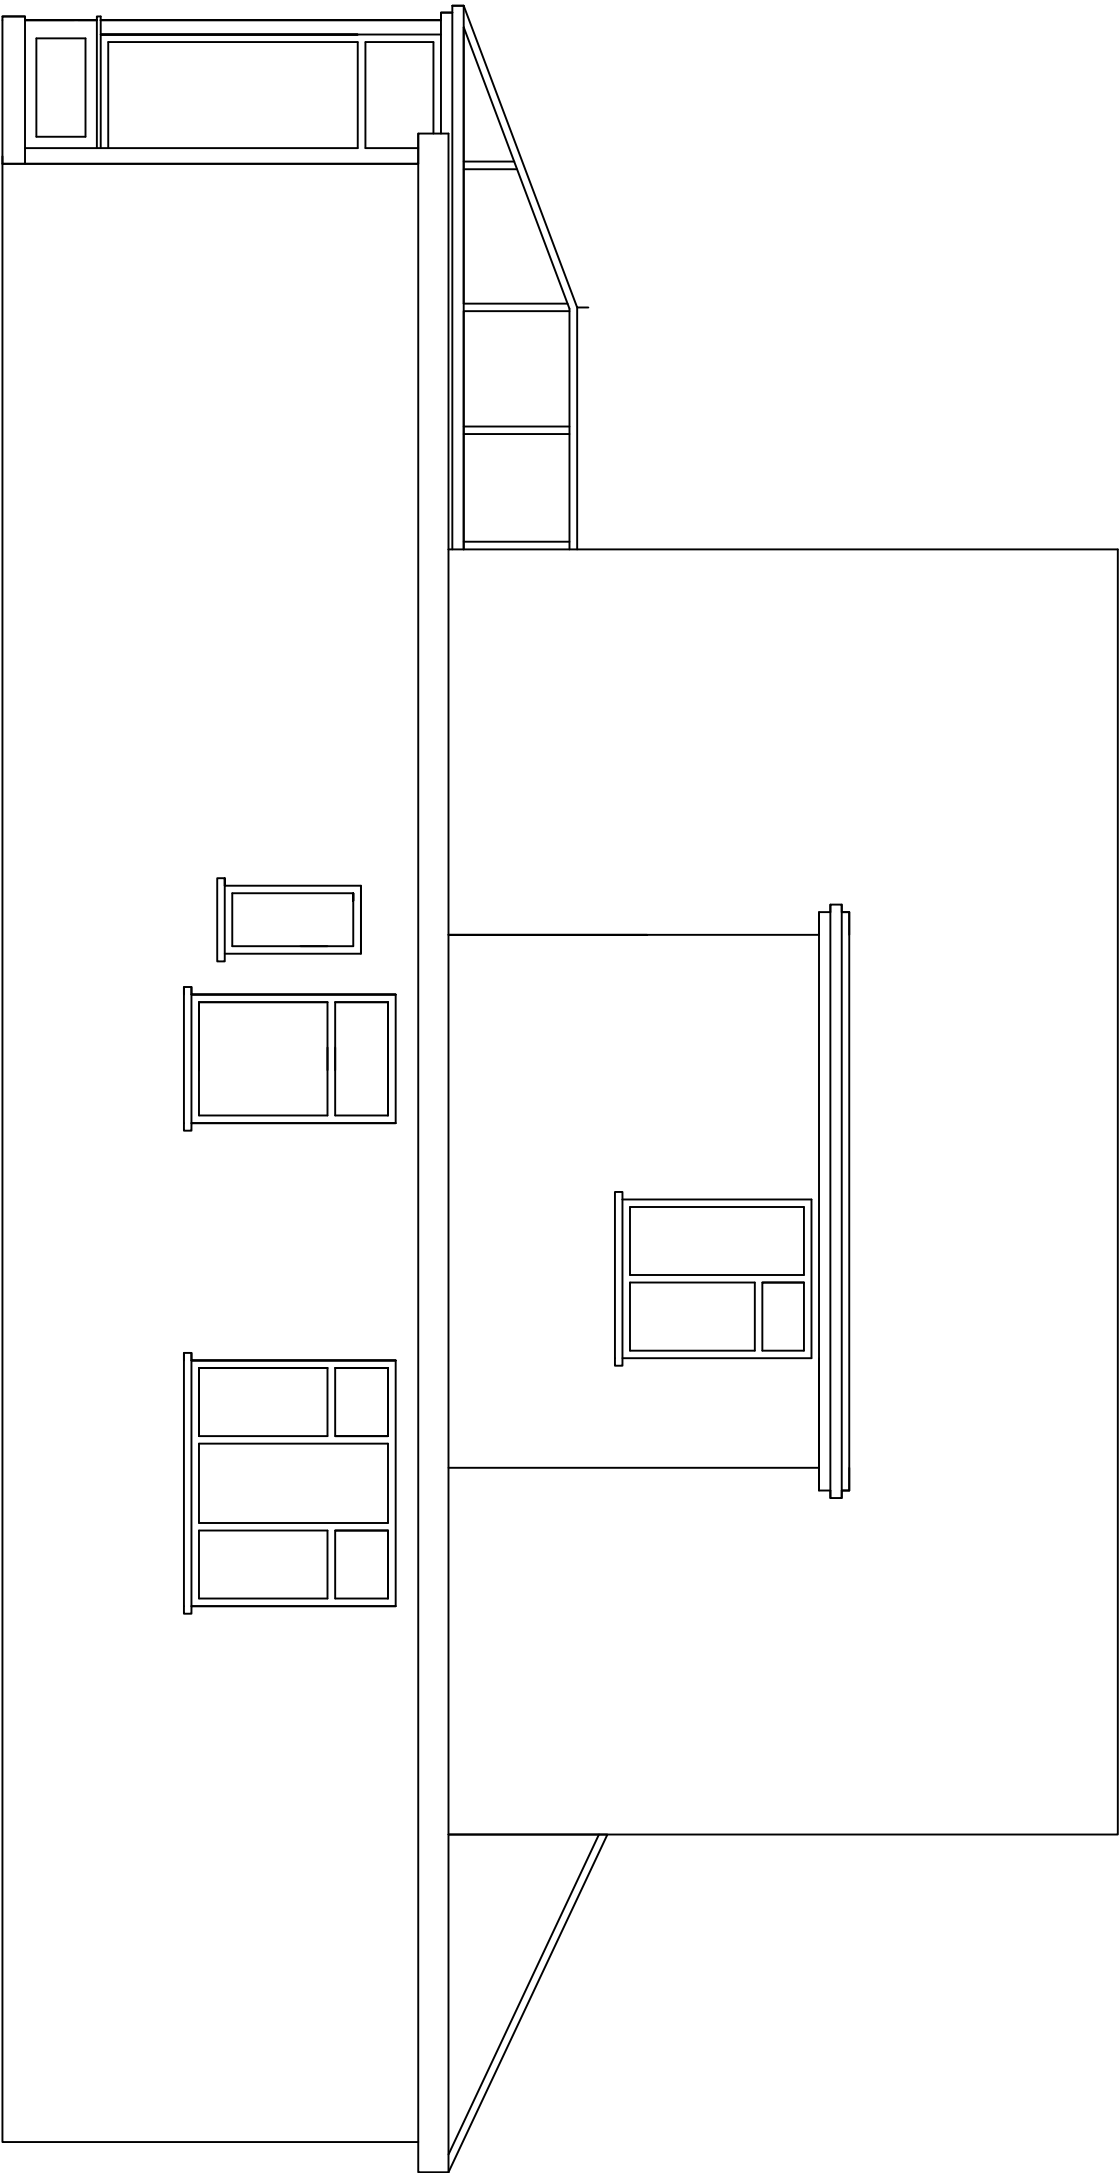


Ref.	Date	Revision	Preliminary Drawing	
	Apr' 21			

Existing Side Elevation		Dwg. No.	Rev.
		003	

Scale	Drawn By	Checked By	Job No.
1:50 @ A3	R.D.	M.F.	221046

Client
David and Elizabeth Bradley
Project
41 The Drive, Northwood HA6 1HW

FIDLER ASSOCIATES LTD
STRUCTURAL ENGINEERS, SURVEYORS
& PROJECT MANAGERS
31 Hillside Road, Northwood, Middx HA6 1PY
Tel : 01923 840482 Fax : 01923 840483
Email : mike@fidlerassociates.co.uk