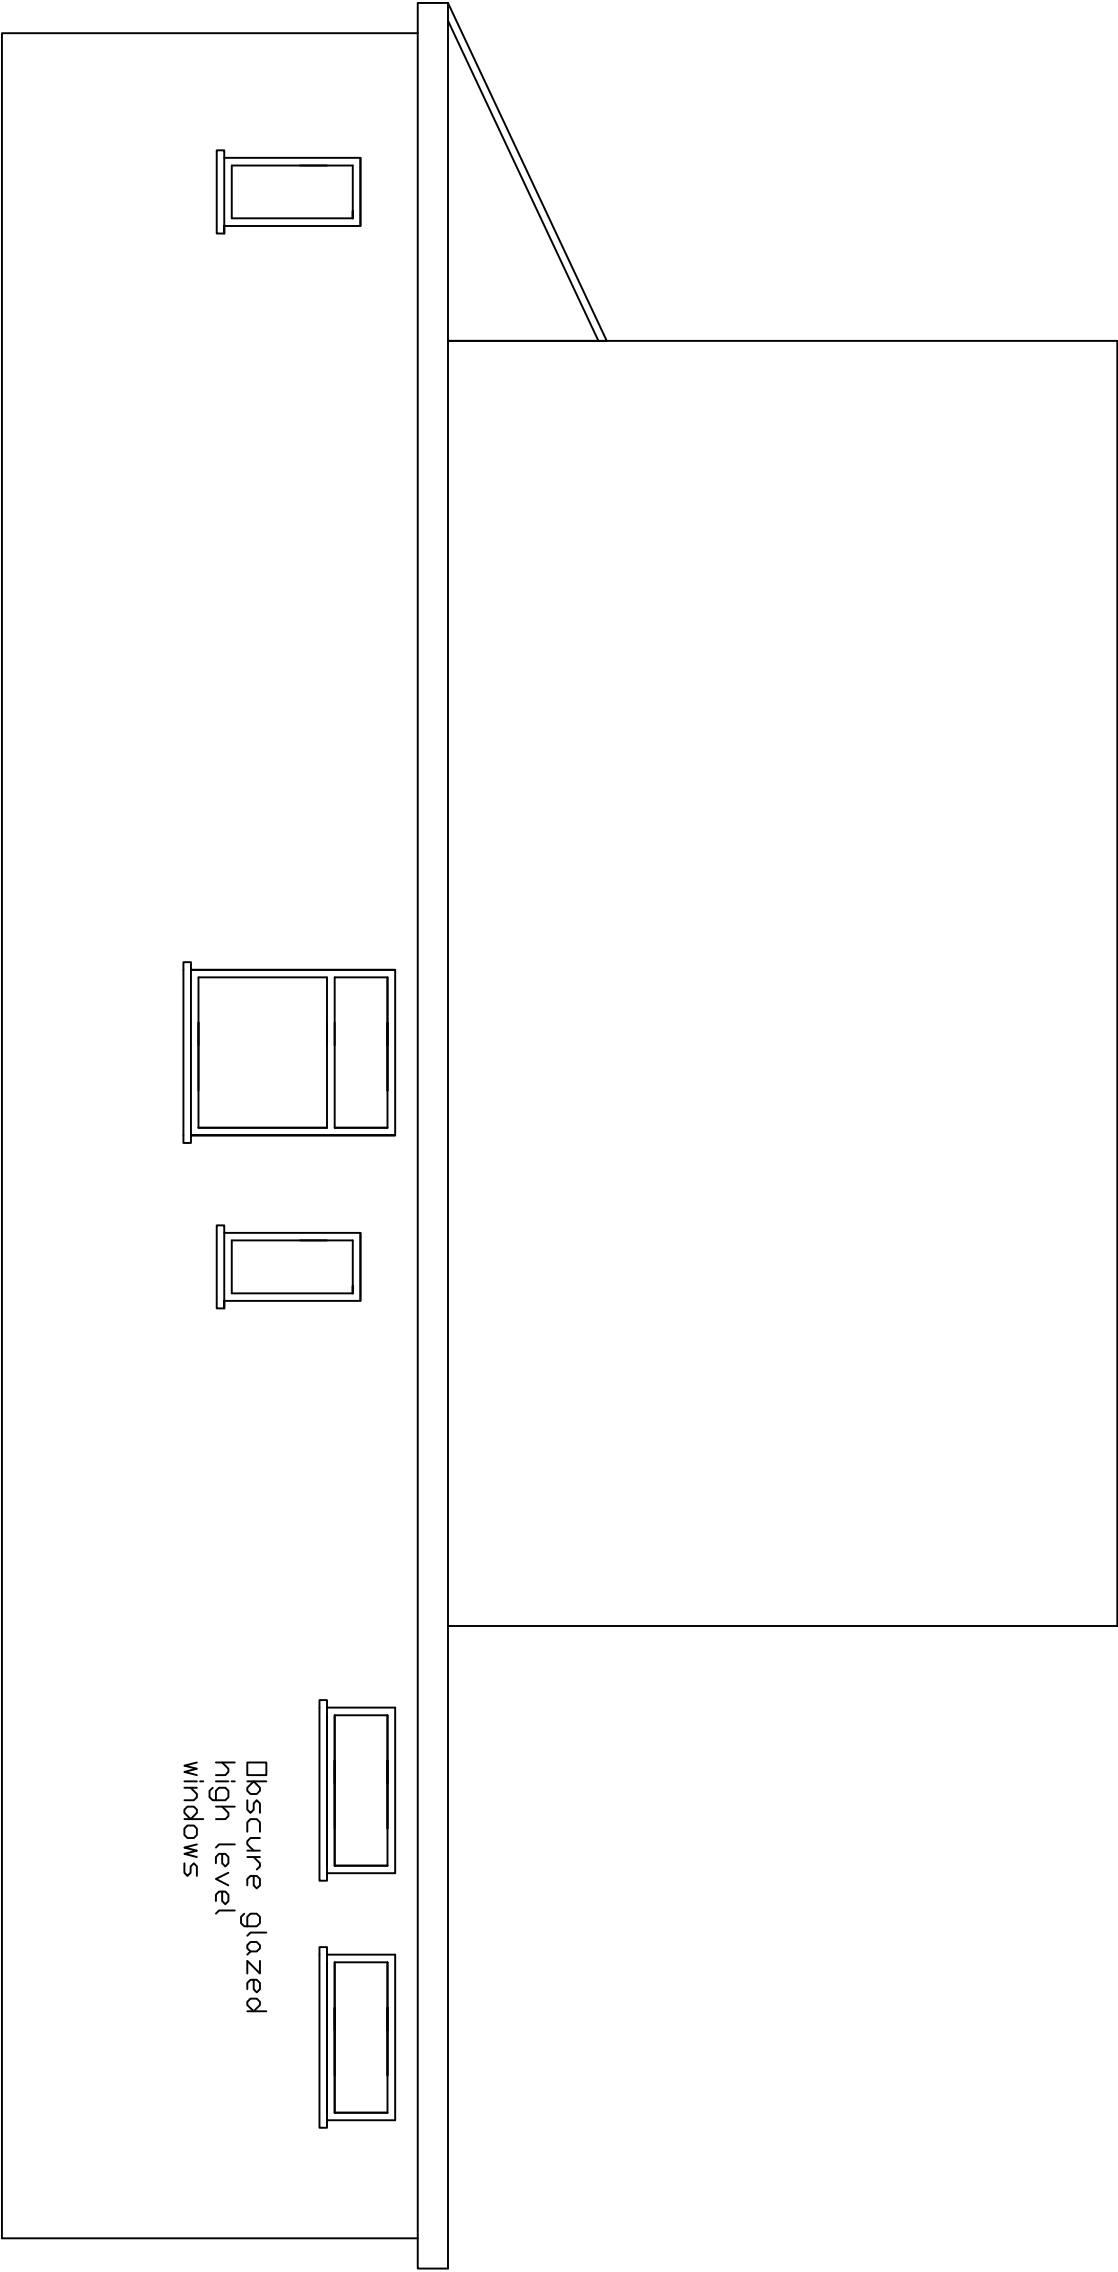


Ref.	Date	Revision	Preliminary Drawing		
	Apr' 21				

Proposed Side 1 Elevation			Drg. No.		Rev.
			P005	B	

Scale		Dwn. By		Job No.	
1:50 @ A3		R.D.		221046	
Client		Chkd. By			
		M.F.			

David and Elizabeth Bradley	
Project	
41 The Drive, Northwood HA6 1HW	

FIDLER ASSOCIATES LTD	
STRUCTURAL ENGINEERS, SURVEYORS	
& PROJECT MANAGERS	
31 Hillside Road, Northwood, Middx HA6 1PY	
Tel : 01923 840482 Fax : 01923 840483	
Email : mike@fiderassociates.co.uk	