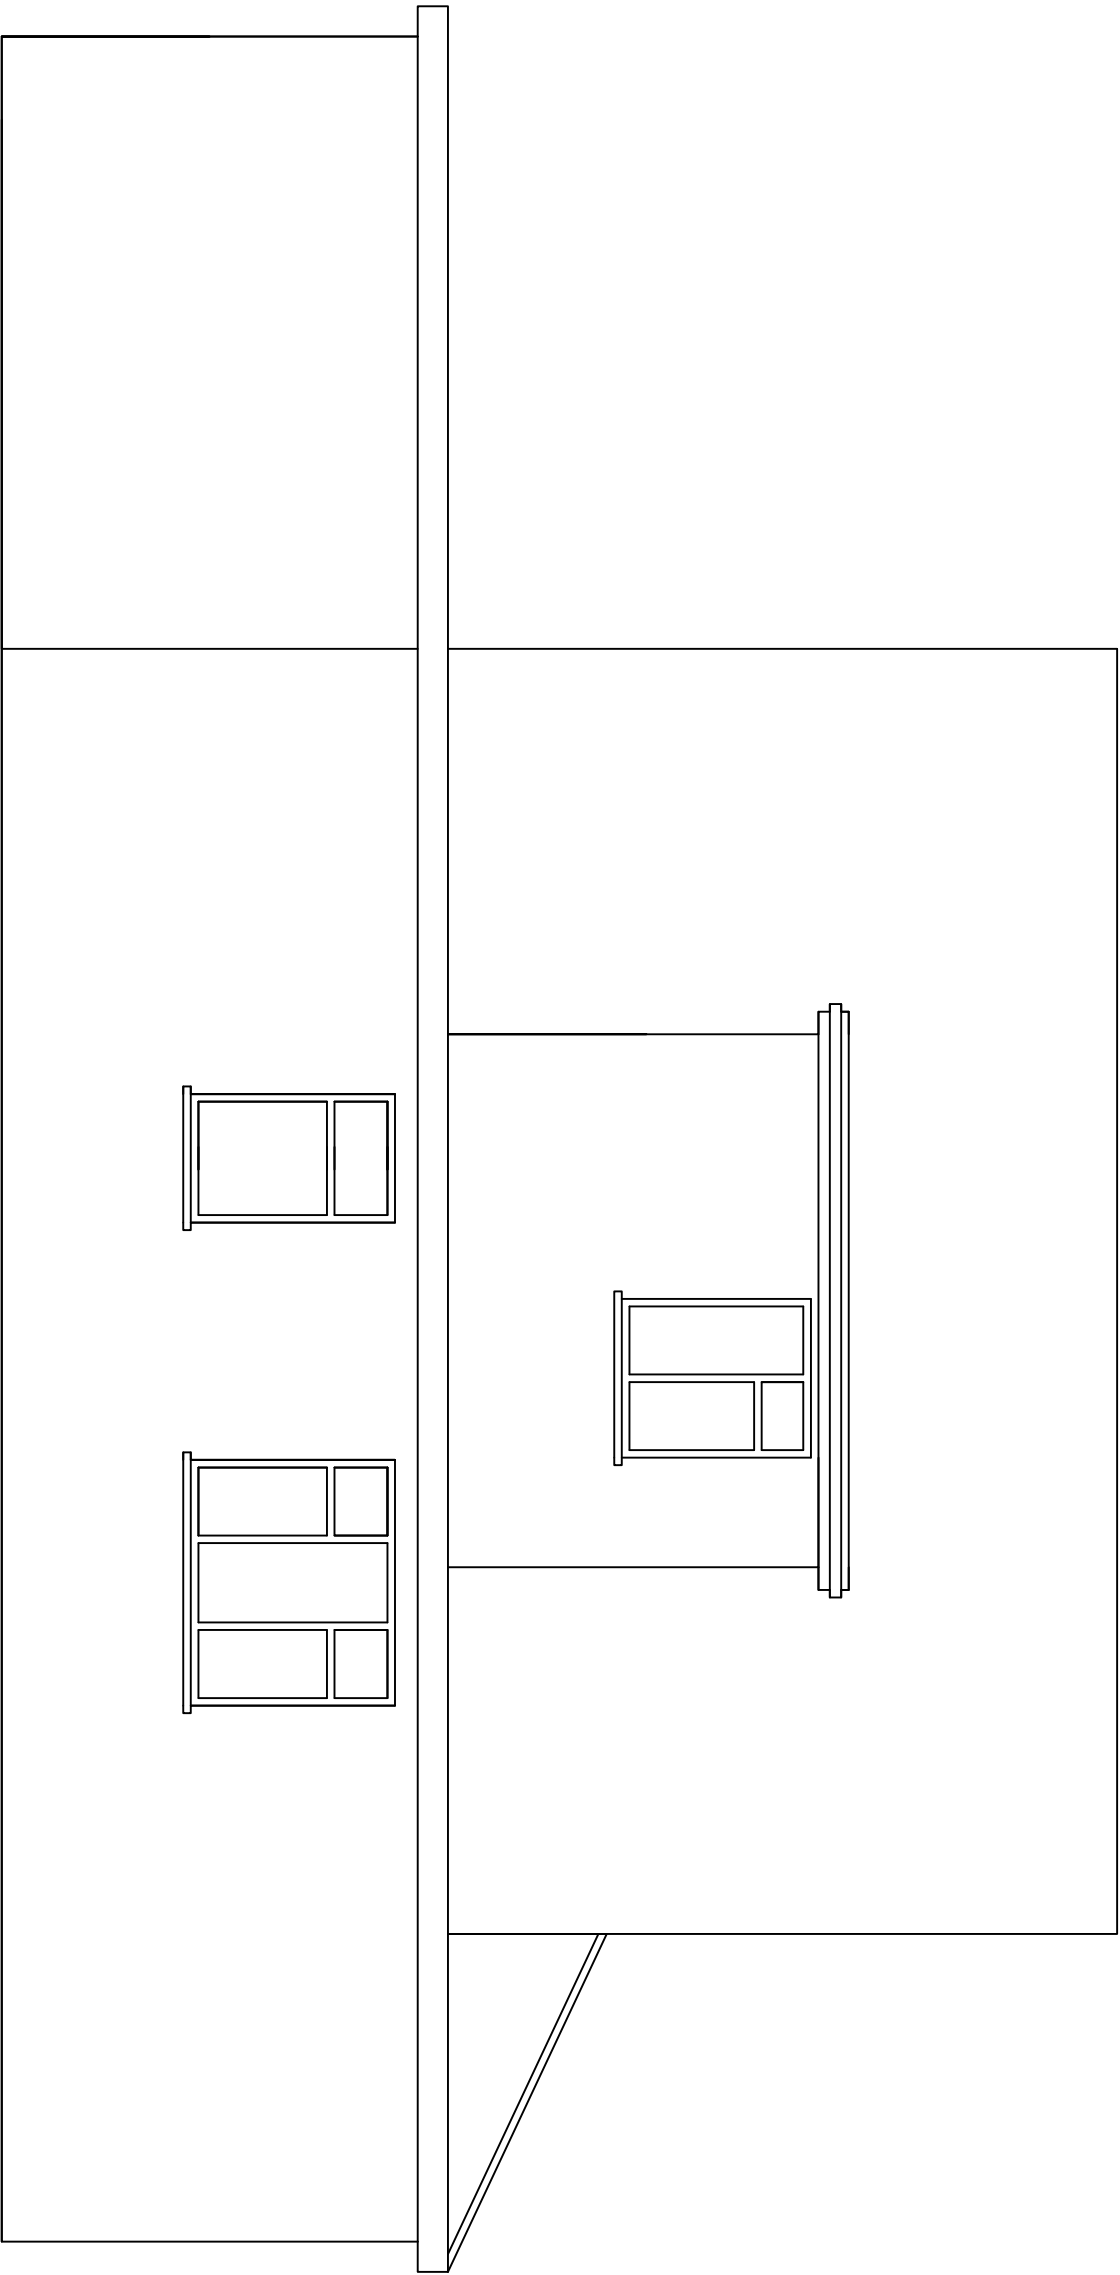


Ref.	Date	Revision	Preliminary Drawing		
	Apr' 21				
Proposed Side Elevation			Drg. No.	Rev.	
			P003	B	
Scale 1:50 @ A3			Job No.		
			221046		
Client			Dwn. By <i>R.D.</i> Ckcd. By <i>M.F.</i>		
David and Elizabeth Bradley					
Project					
41 The Drive, Northwood HA6 1HW					
FIDLER ASSOCIATES LTD STRUCTURAL ENGINEERS, SURVEYORS & PROJECT MANAGERS 31 Hillside Road, Northwood, Middx HA6 1PY Tel : 01923 840482 Fax : 01923 840483 Email : mike@fidlerassociates.co.uk					