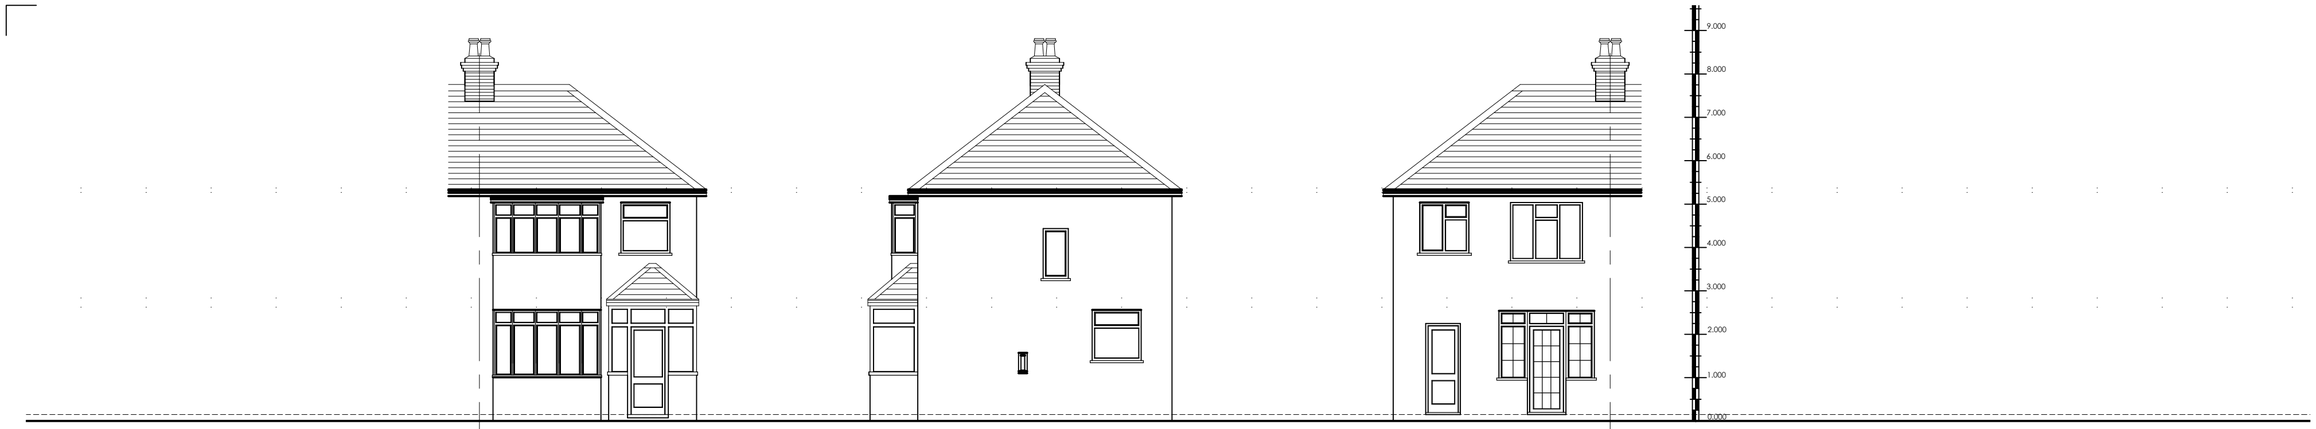

Front Elevation

Side Elevation (Right)

Rear Elevation

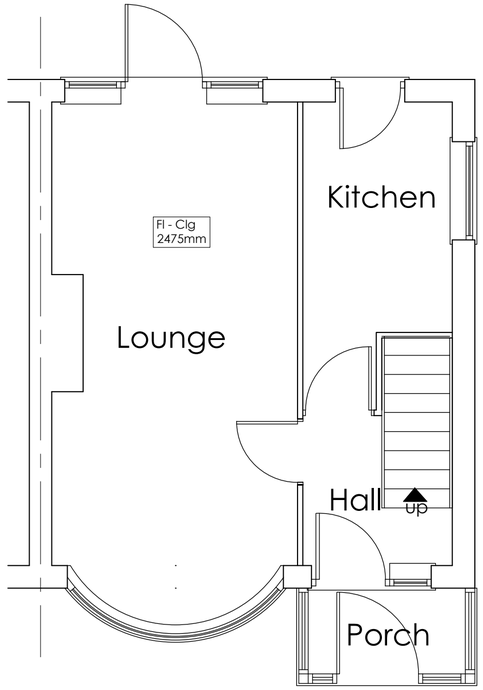

Ground Floor Plan

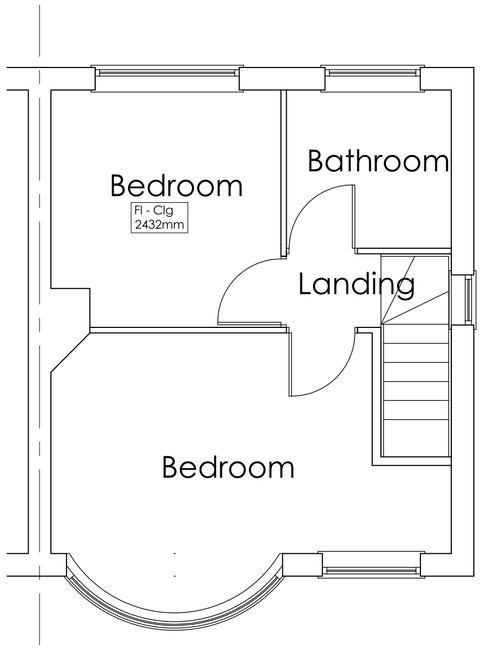

First Floor Plan

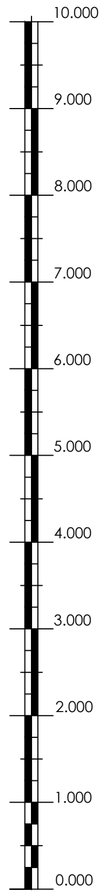

Copyright of this drawing is retained by Designed Images. All dimensions to be verified on Site by the Contractor and all discrepencies and/or omissions to be reported to Designed Images immediately upon discovery.

Surveys have been compiled on an arbitrary grid.
All Levels are in metres and relate to Station X1.
Value 100.000m
All direction arrows indicate UP unless otherwise stated.
Visible features, structures or services, or the position as shown on this survey, may not represent the extent of legally conveyed ownership.

Notes:

Job No.	140CLEVE
Sheet	1 of 5
Draw No.	140CLEV-EPE01
Rev.	00
Date	22nd April 2022
Scale	1:100 + 1:50 @ A2
Author	BJS
Checked	RMK

J Singh Esq

14 Clevedon Gardens
Hayes UB3 1RE

Proposed Extensions

Existing Plans + Elevations

Designed Images
architecture + interior design : planning
London

23 Little Common, Stanmore, HA7 3BZ
M: +44 (0)208 418 3713
www.designedimages.co.uk