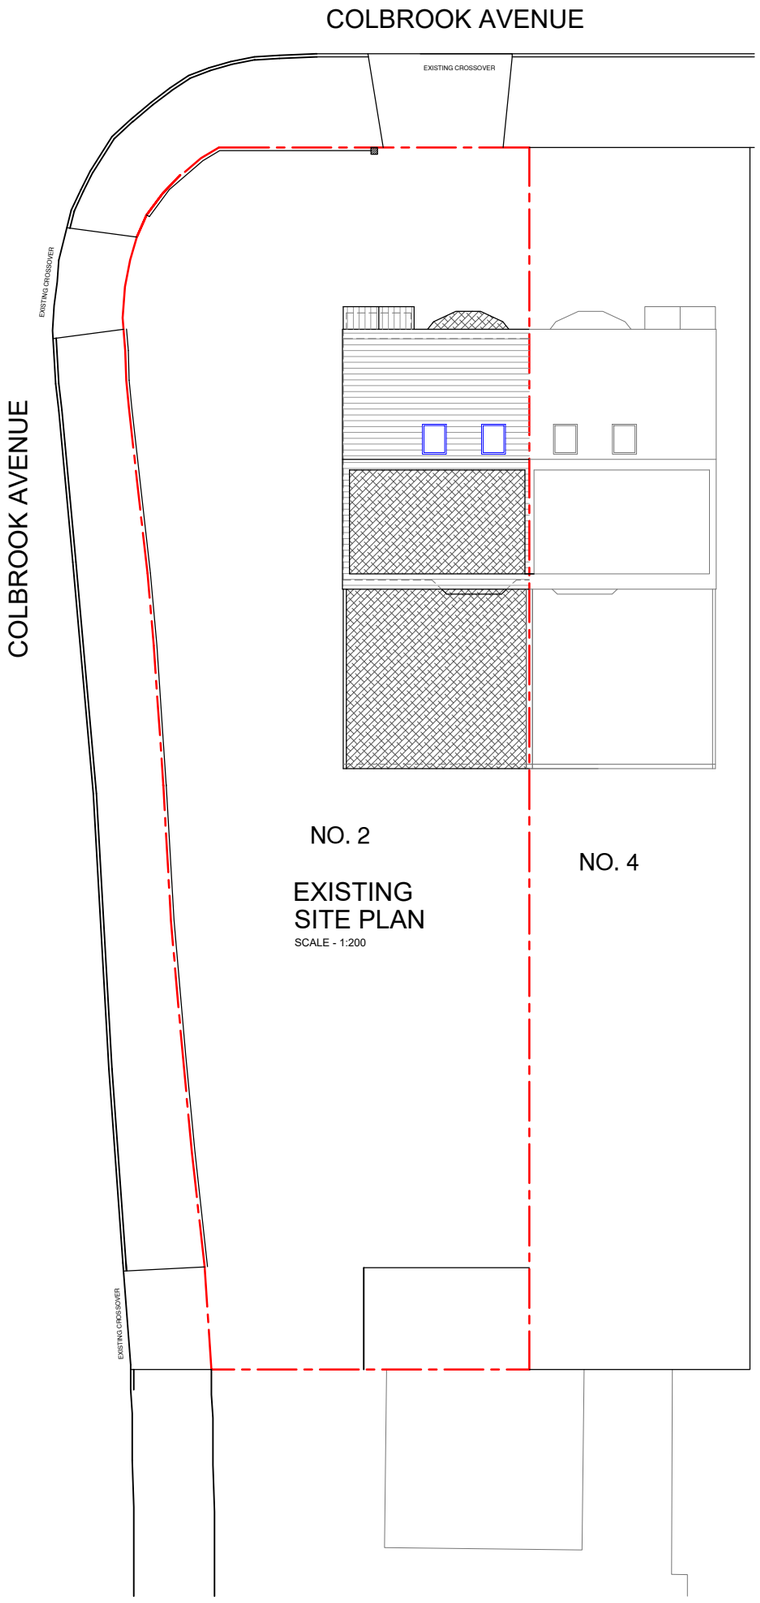

EXISTING SITE PLAN
SCALE - 1:200

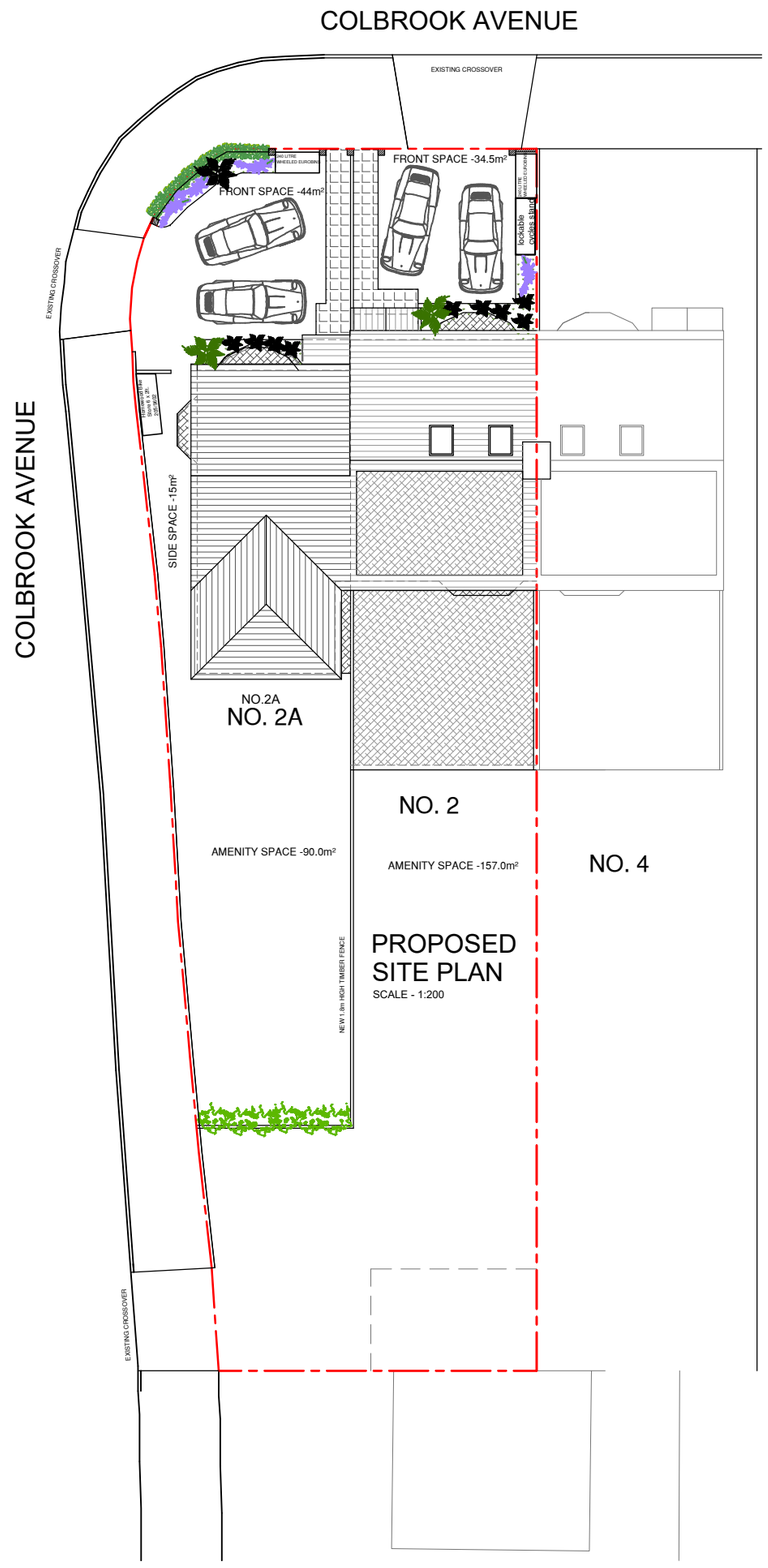

PROPOSED SITE PLAN
SCALE - 1:200

0m 5m 10m 15m 20m
SCALE @ 1:200

NOTES :

A	SEP 2023	PLANTING DETAILS ADDED AND LANDSCAPING REVISED
	Date	Revisions

SJR DESIGN LTD.
(ARCHITECTURAL DESIGN & CONSULTANT)

Client: MR. JAGTAR SINGH

Job Title
2 COLBROOK AVENUE
HAYES
UB3 1TG

Drawing Title
EXISTING AND PROPOSED SITE PLANS

Scale: 1 : 200 (A3)
Date: MARCH 2023
Checked by: Drawn by: RS

Drg No. TP/466/NH02
Rev. A