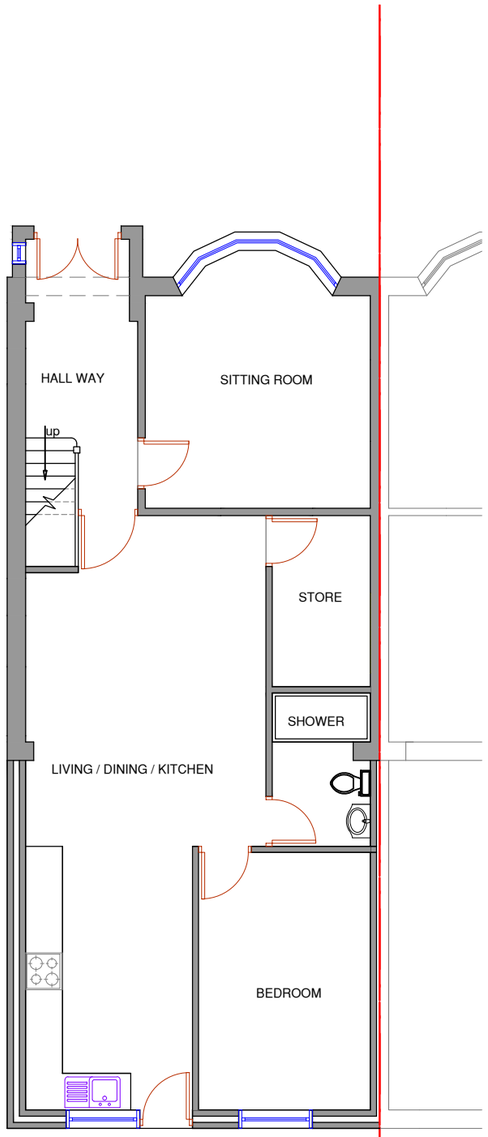

NO.2

EXISTING GROUND FLOOR PLAN

NO.4

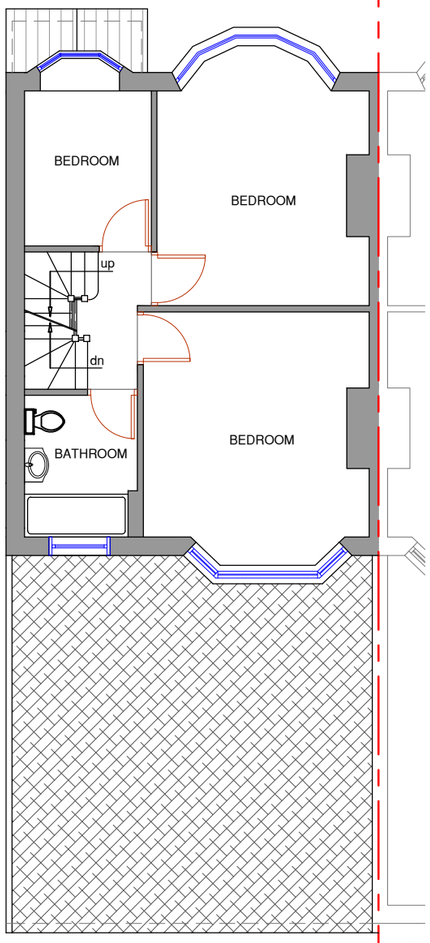

NO. 2

EXISTING FIRST FLOOR PLAN

N

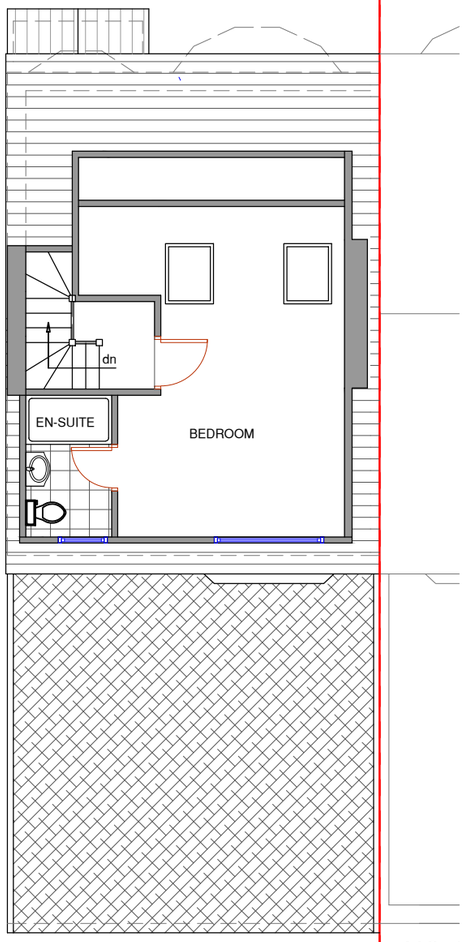

NO. 2

EXISTING LOFT PLAN

NO.4

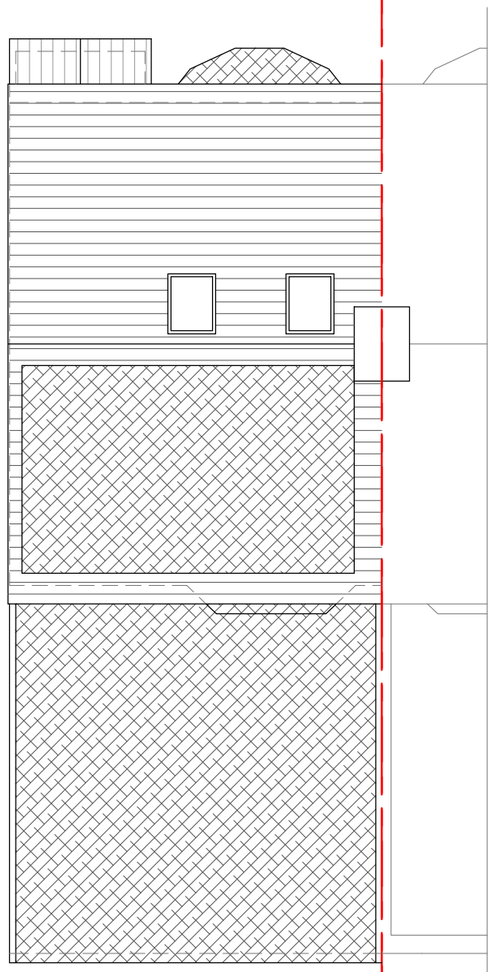

NO.2

EXISTING ROOF PLAN

NO.4

0m 1m 2m 3m 4m 5m

SCALE @ 1:100

NOTES :

Date	Revisions

SJR DESIGN LTD.
(ARCHITECTURAL DESIGN & CONSULTANT)

Client: MR. JAGTAR SINGH

Job Title

2 COLBROOK AVENUE
HAYES
UB3 1TG

Drawing Title

EXISTING FLOOR PLANS

Scale: 1 : 100 (A3)

Date: MARCH 2023

Checked by: | Drawn by: RS

Drg No. TP/466/NH03 | Rev.