EXISTING REAR ELEVATION

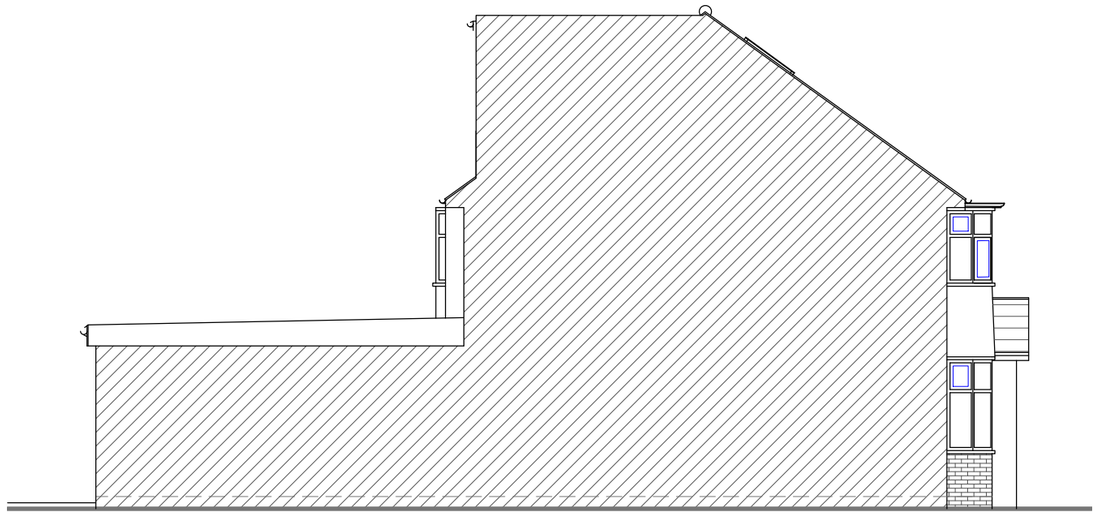

EXISTING SIDE ELEVATION

EXISTING FRONT ELEVATION

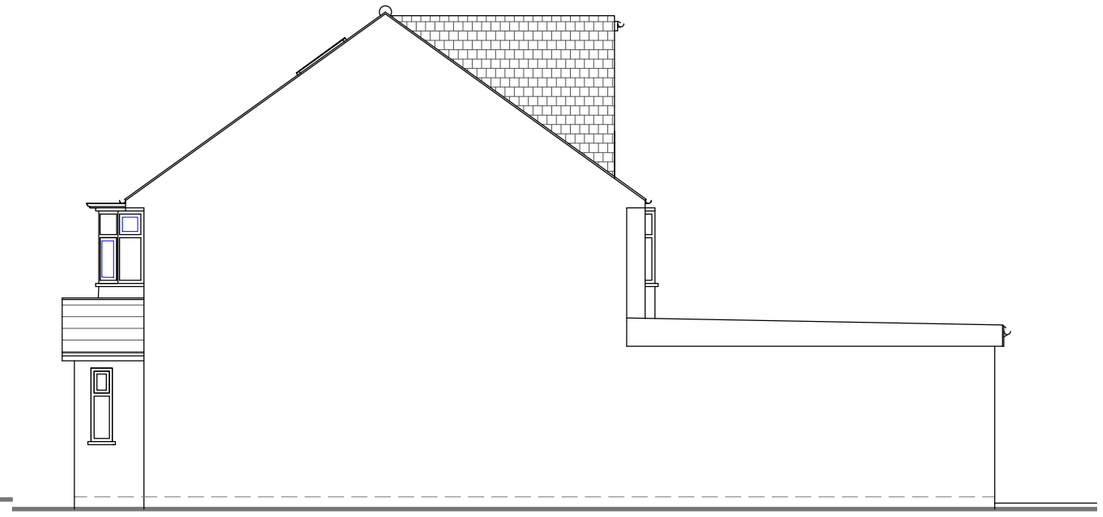

EXISTING SIDE ELEVATION

0m 1m 2m 3m 4m 5m

SCALE @ 1:100

NOTES :

Date	Revisions

SJR DESIGN LTD.
(ARCHITECTURAL DESIGN & CONSTRUCTION)

Client: MR. JAGTAR SINGH

Job Title

2 COLBROOK AVENUE
HAYES
UB3 1TG

Drawing Title

EXISTING ELEVATIONS

Scale: 1 : 100 (A3)

Date: MARCH 2023

Checked by: | Drawn by: RS

Drg No. TP/466/NH04

Rev.