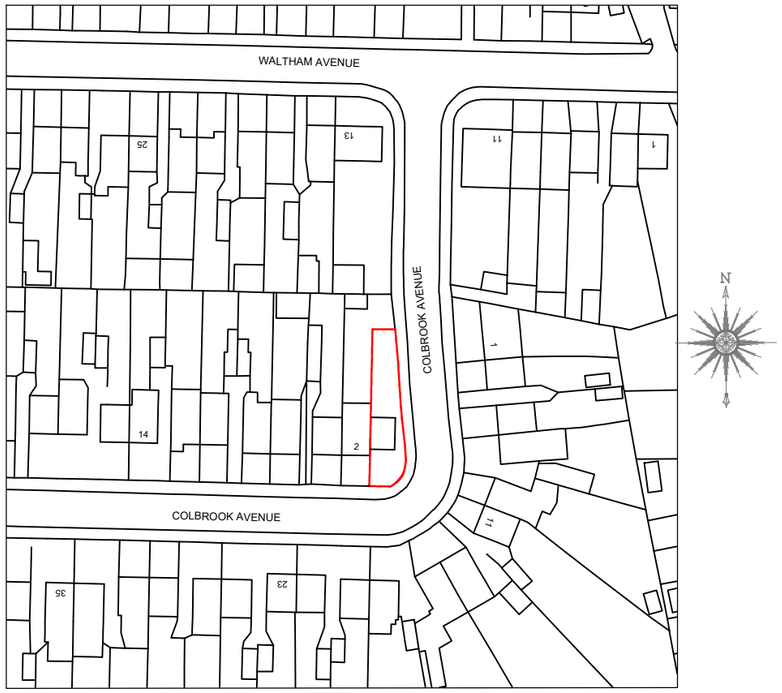

LOCATION PLAN

1 : 1250 SCALE

0m 10m 20m 30m 40m 50m 60m 70m 80m 90m 100m

SCALE @ 1:1250

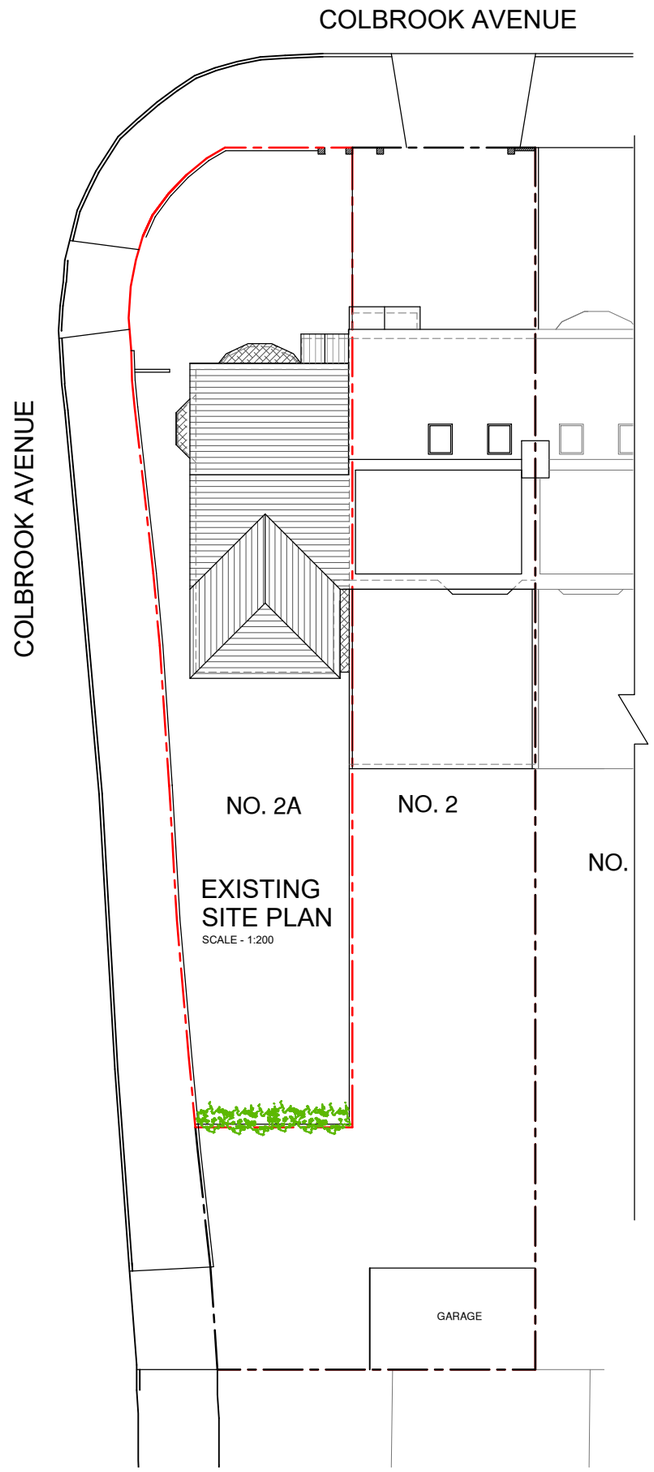

EXISTING SITE PLAN

SCALE - 1:200

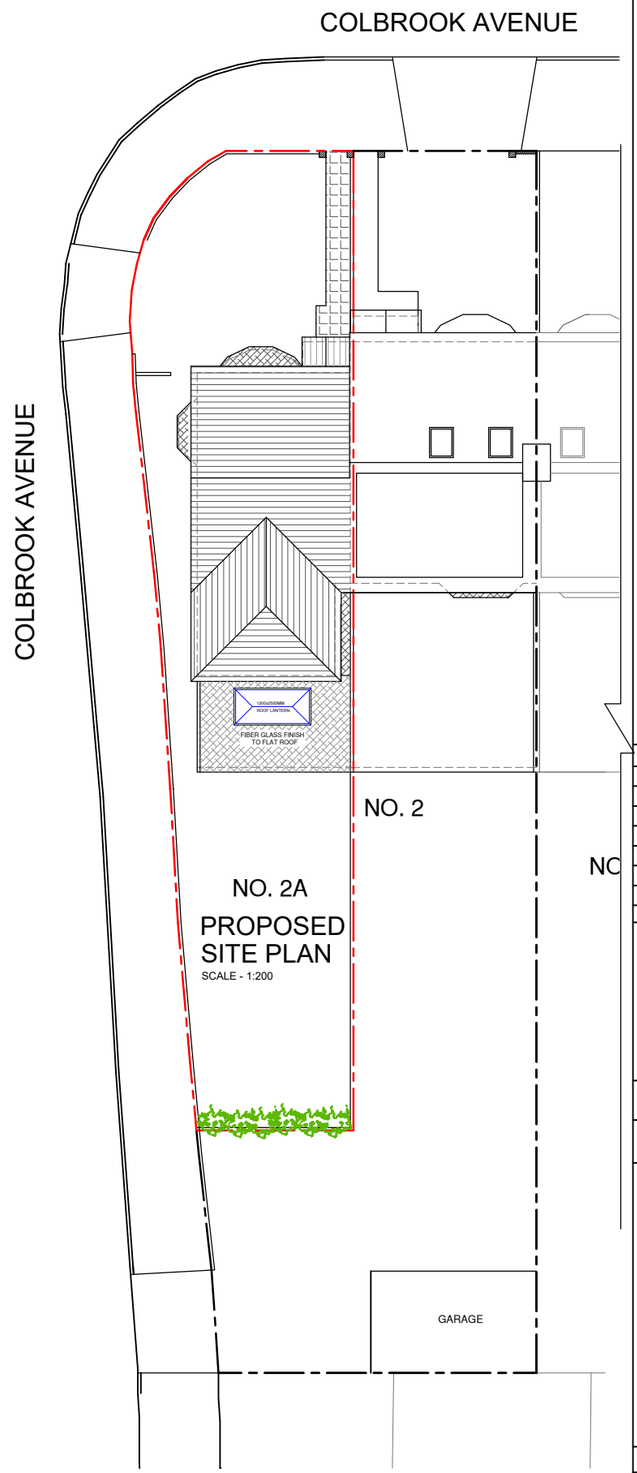

PROPOSED SITE PLAN

SCALE - 1:200

0m 5m 10m 15m 20m

SCALE @ 1:200

NOTES :

Date	Revisions

SJR DESIGN LTD.
(ARCHITECTURAL DESIGN & CONSULTANT)

Client: MR. JAGTAR SINGH

Job Title

2A COLBROOK AVENUE
HAYES
UB3 1TG

Drawing Title

LOCATION EXISTING AND PROPOSED SITE PLANS

Scale: 1 : 200 / 1250 (A3)

Date: NOVEMBER 2025

Checked by: | Drawn by: RS

Drg No. TP/466/R01

Rev.