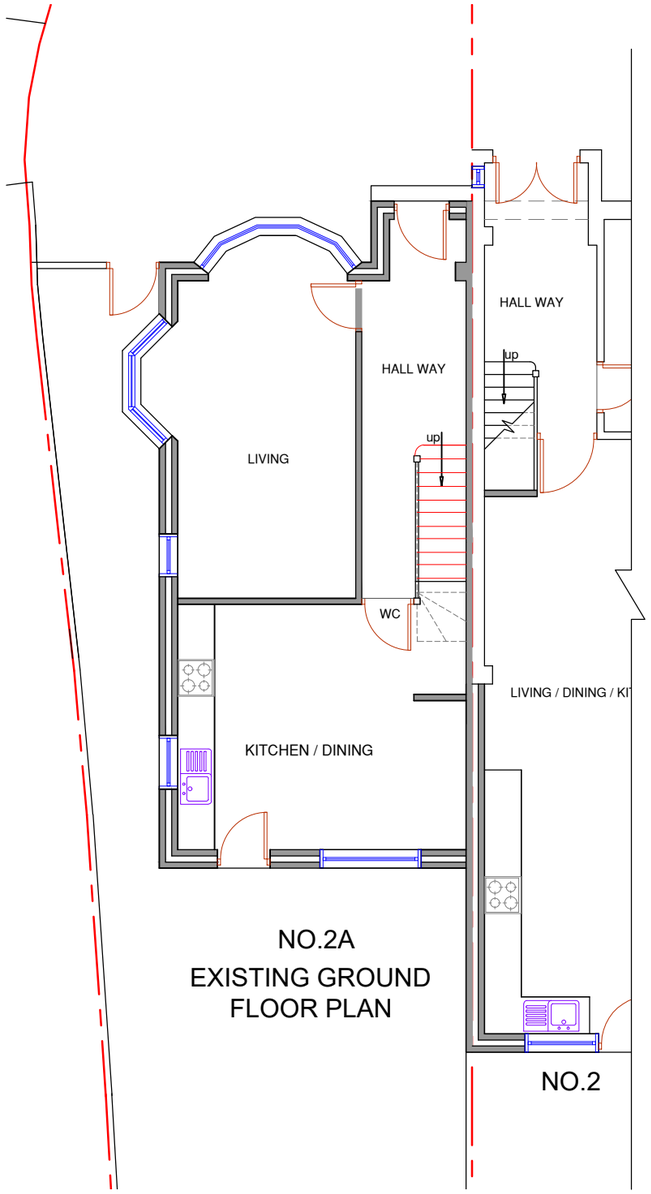

NO.2A
EXISTING GROUND FLOOR PLAN

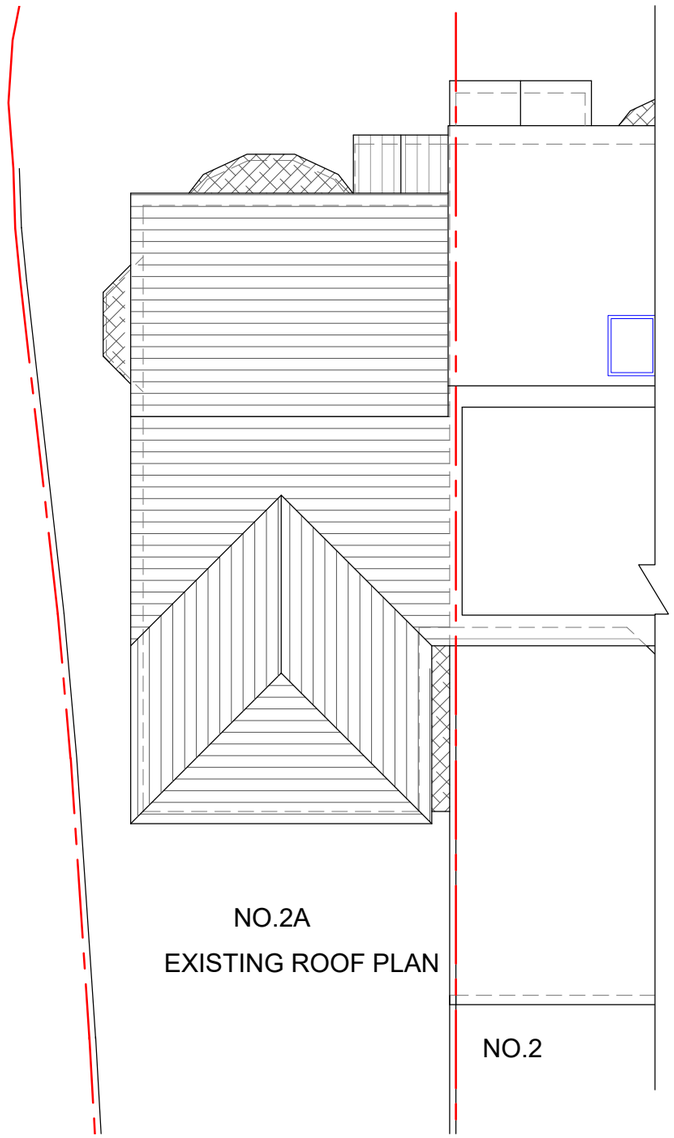

NO.2A
EXISTING ROOF PLAN

0m 1m 2m 3m 4m 5m
SCALE @ 1:100

NOTES :

Date	Revisions

SJR DESIGN LTD.
(ARCHITECTURAL DESIGN & CONSULTANT)

Client: MR. JAGTAR SINGH

Job Title
2A COLBROOK AVENUE
HAYES
UB3 1TG

Drawing Title
EXISTING FLOOR AND ROOF PLANS

Scale: 1 : 100 (A3)
Date: NOVEMBER 2025
Checked by:
Drawn by: RS

Drg No. TP/466/R02
Rev.