EXISTING FRONT ELEVATION

EXISTING SIDE ELEVATION

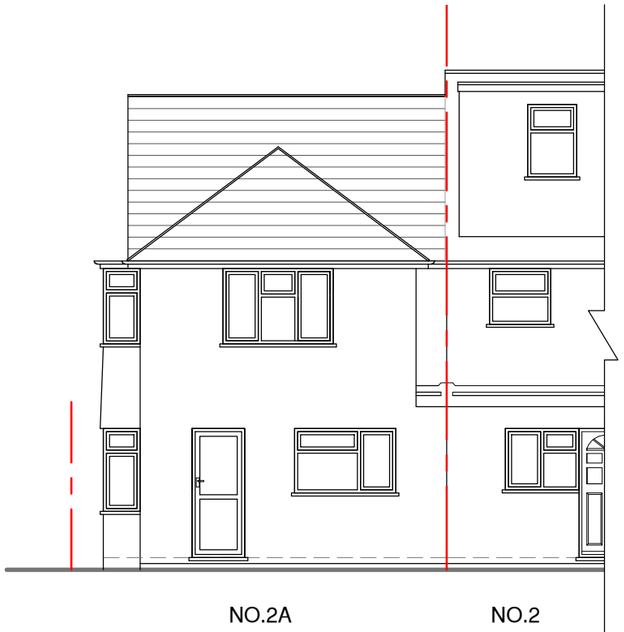

EXISTING REAR ELEVATION

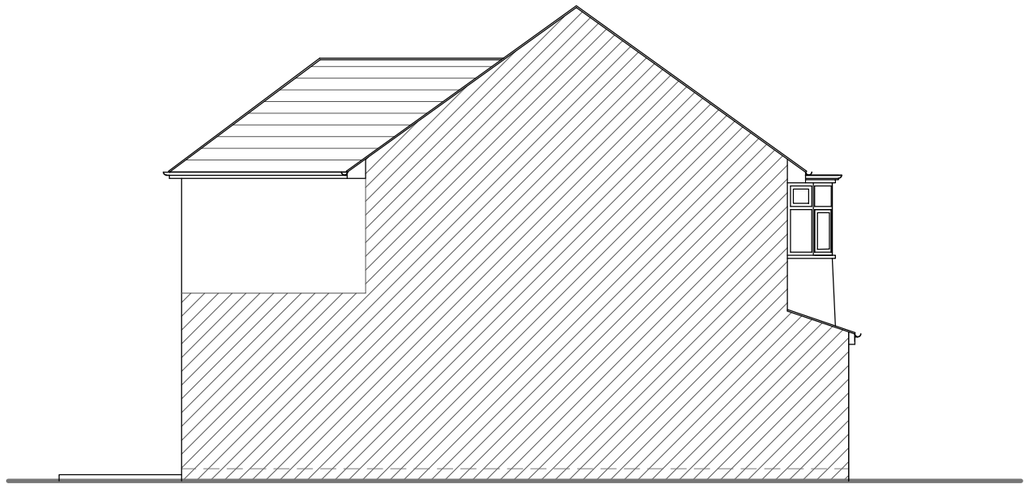

EXISTING SIDE ELEVATION

0m 1m 2m 3m 4m 5m

SCALE @ 1:100

NOTES :

Date	Revisions

SJR DESIGN LTD.
(ARCHITECTURAL DESIGN & CONSULTANTS)

Client: MR. JAGTAR SINGH

Job Title

2A COLBROOK AVENUE
HAYES
UB3 1TG

Drawing Title

EXISTING ELEVATIONS

Scale: 1 : 100 (A3)

Date: NOVEMBER 2025

Checked by: | Drawn by: RS

Drg No. TP/466/R03 | Rev.