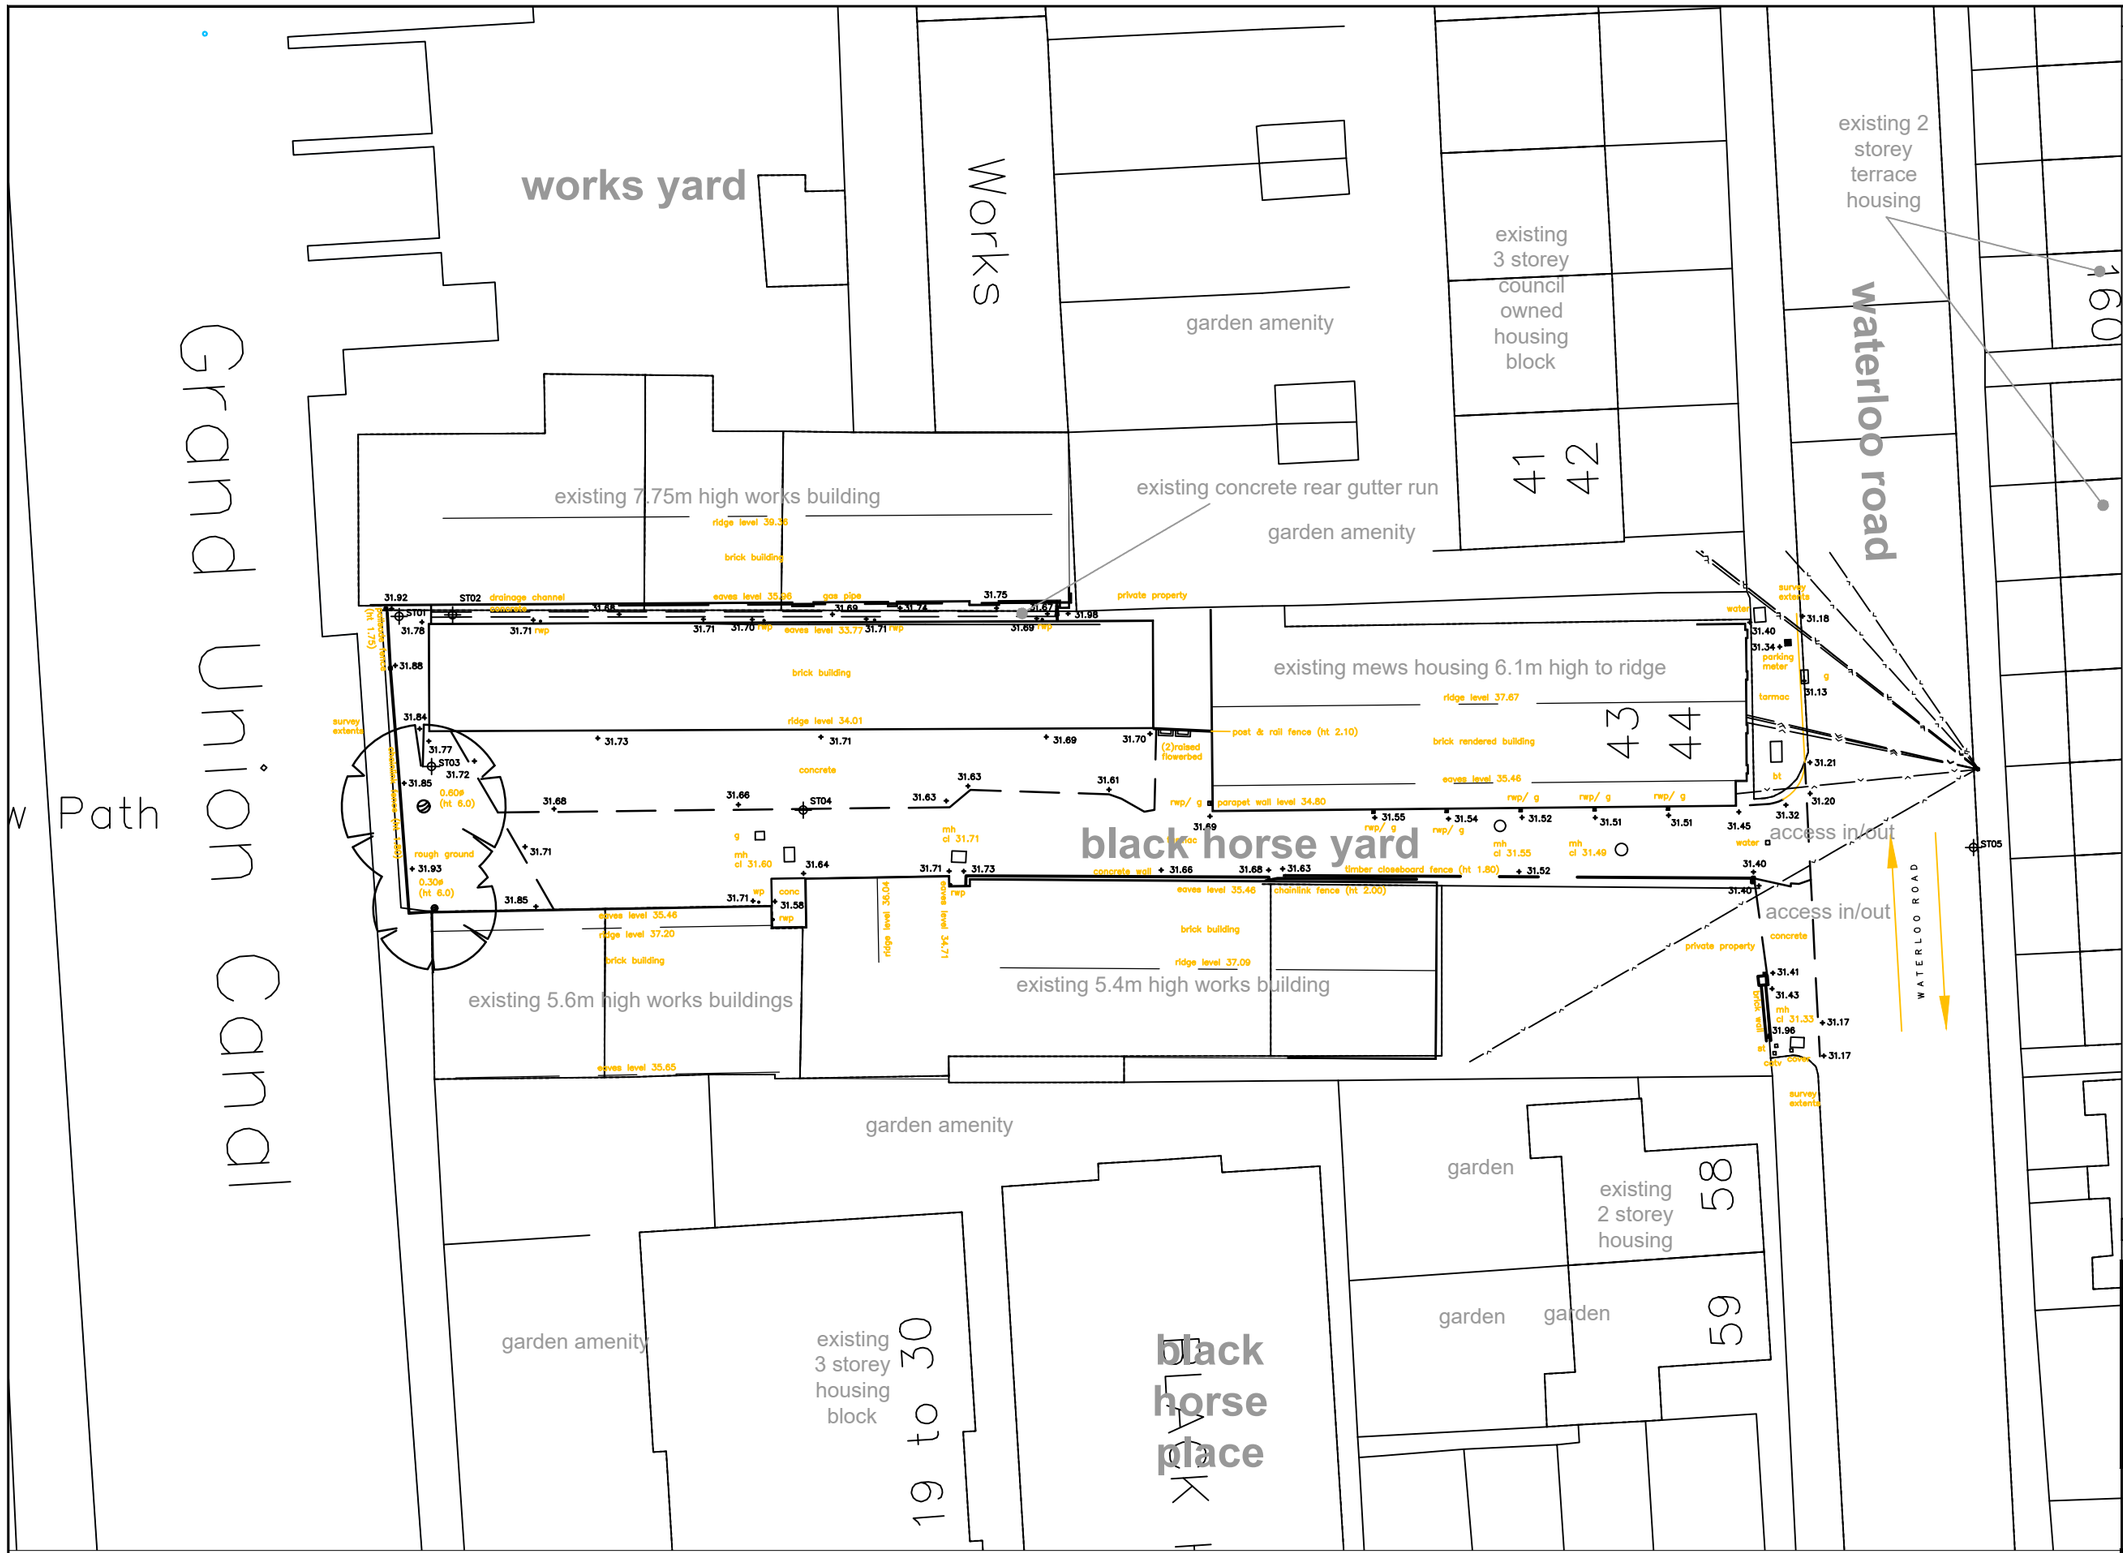

NOTES

Rev	Revision notes	Initials	Date
-	-	-	-

HILLINGDON LONDON

PLACE, CAPITAL PROGRAMME WORK SERVICE
2E/10, CIVIC CENTRE, UXBRIDGE, UB8 1UW
Tel: 01895 250 111
www.hillingdon.gov.uk

PROJECT
BLACK HORSE YARD GARAGE SITE
Black Horse Yard, Uxbridge UB8 2QX

DESCRIPTION
EXISTING SITE AND TOPO PLAN

SCALE	DRAWN BY	CHECKED BY	DATE
1:300@A3	DB	DB	MAY 2021

DRAWING No. 2021/D/305/P/02

REV.