Appendix B Existing Site and Proposed Plans

Location Plan

This search has been compiled based on the search area outlined below.

46 Camden Avenue, Hayes, Middlesex UB4 0PW

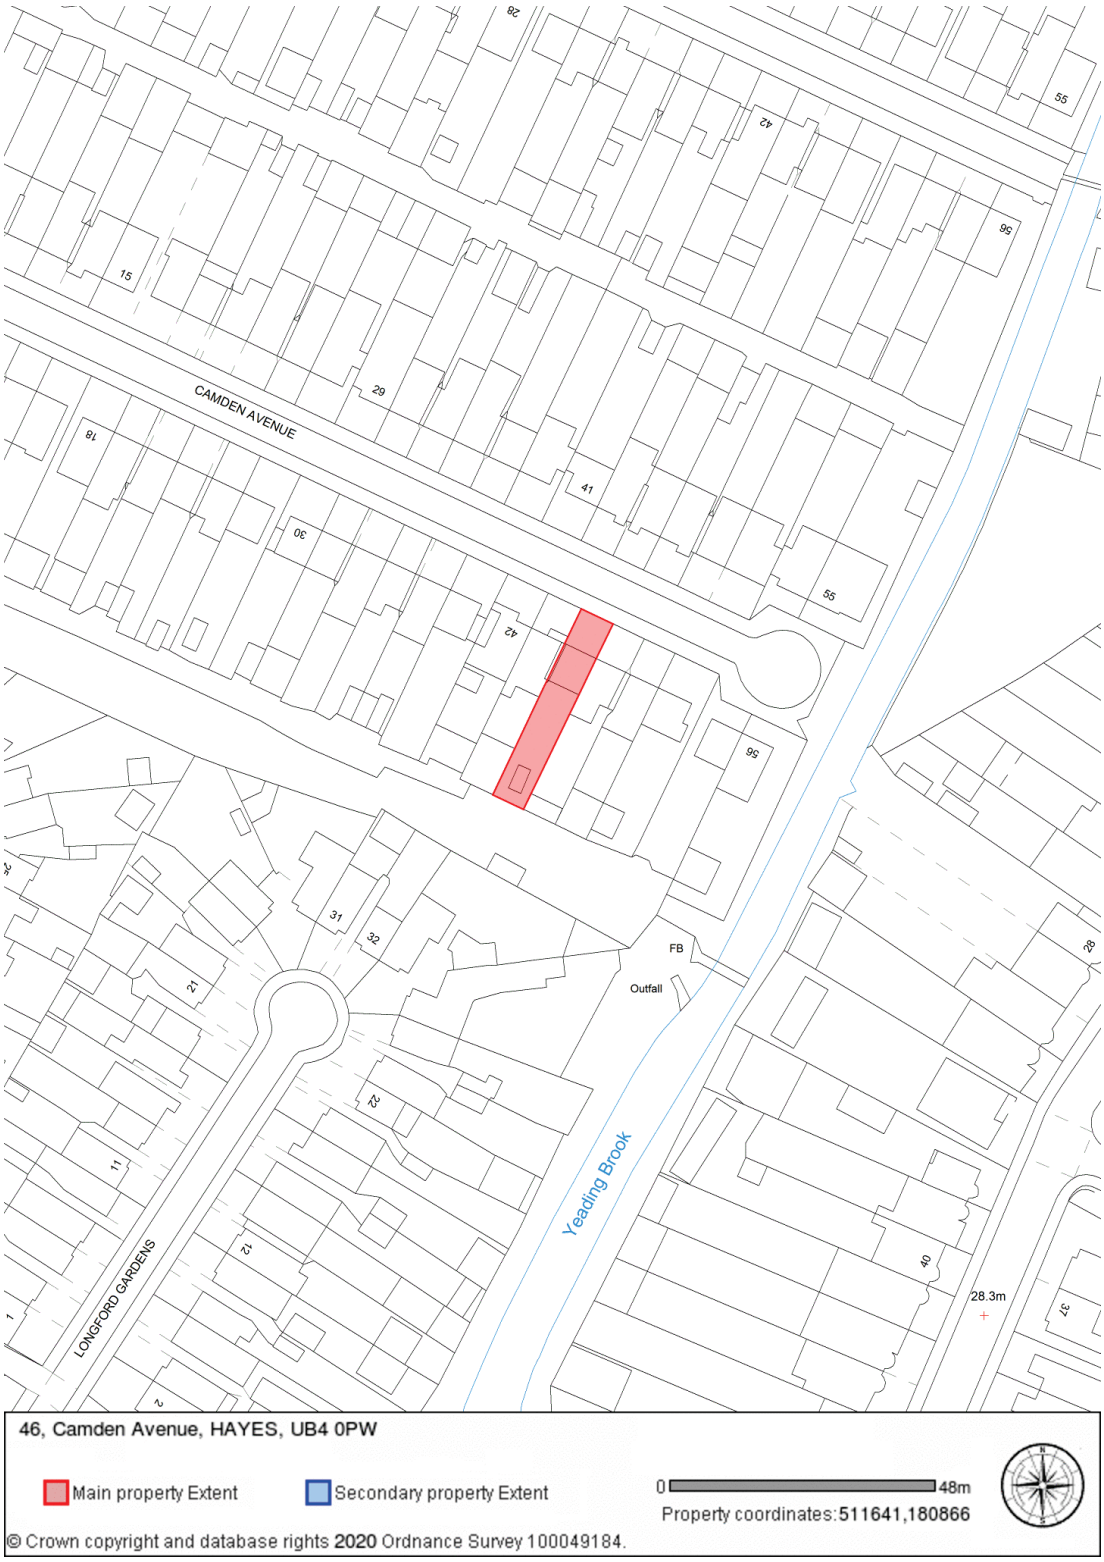

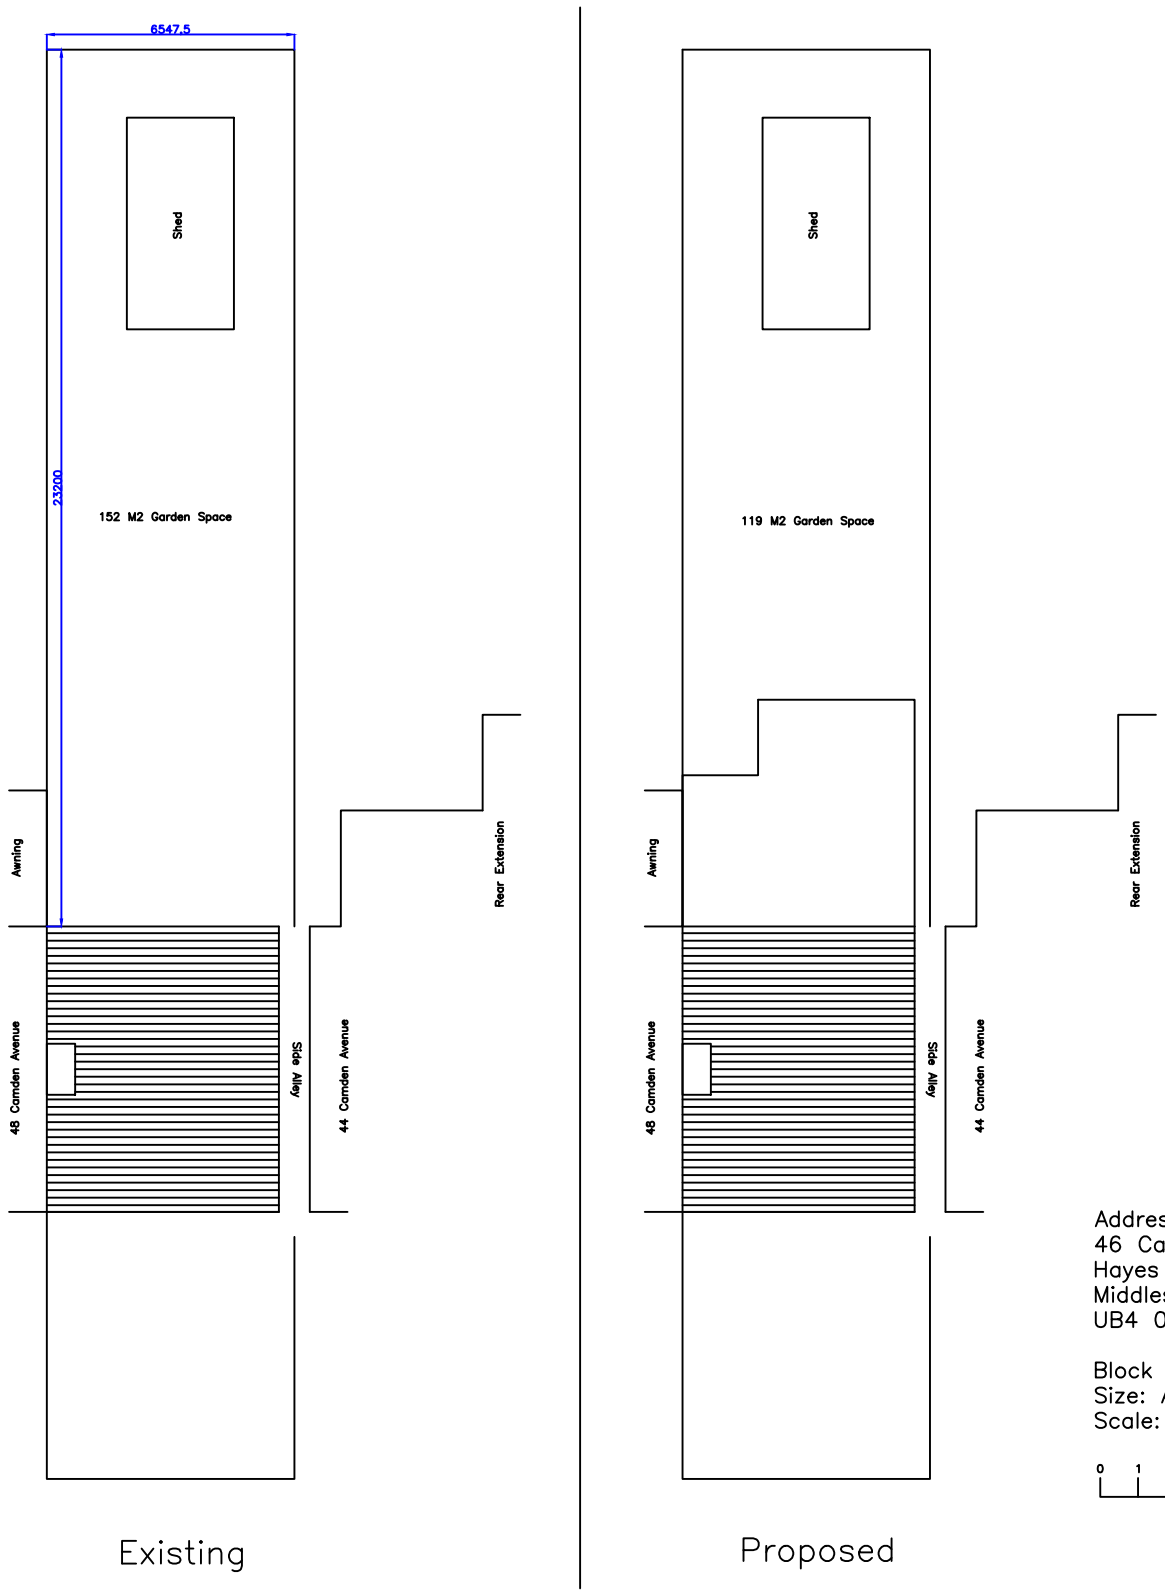

Address of Property:
46 Camden Avenue
Hayes
Middlesex
UB4 0PW

Block plan
Size: A3 Ver: 1
Scale: 1:200

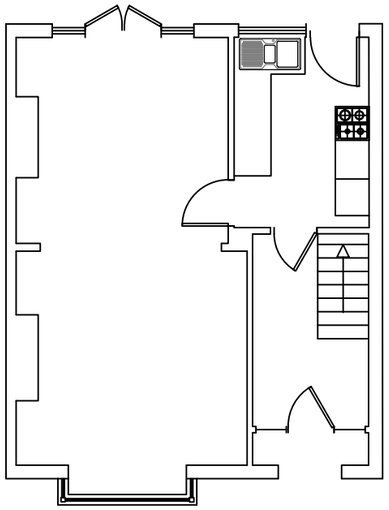

Existing Ground Floor

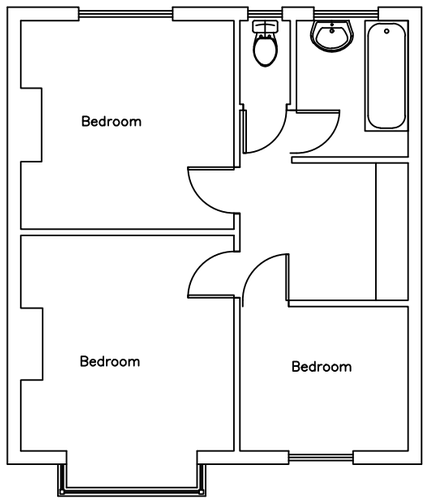

Existing First Floor

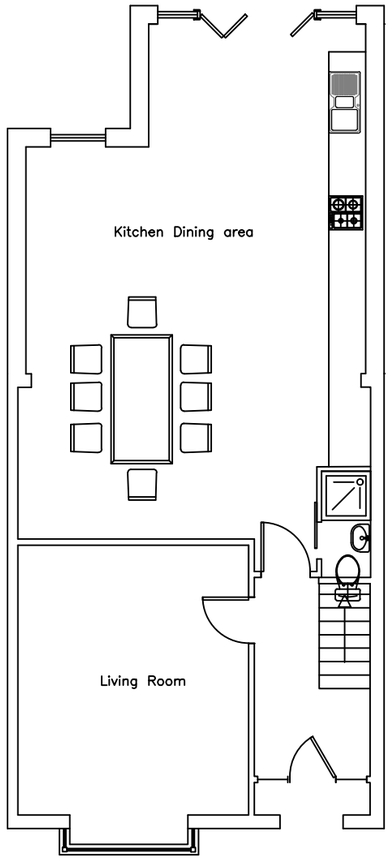

Proposed Ground Floor

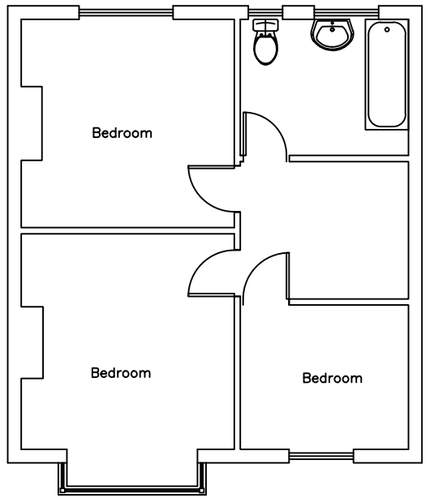

Proposed First Floor

Address of Property:
46 Camden Avenue
Hayes
Middlesex
UB4 0PW

Existing & Proposed Floor Plan
Size: A3 Ver: 1
Scale: 1/100

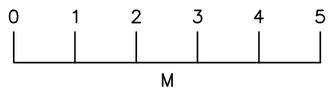

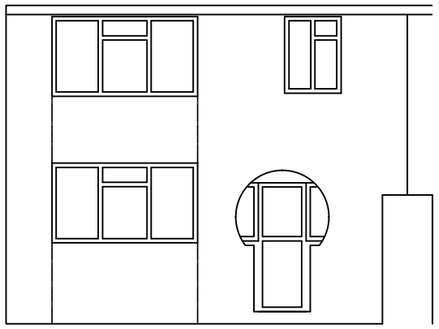

Front Elevation

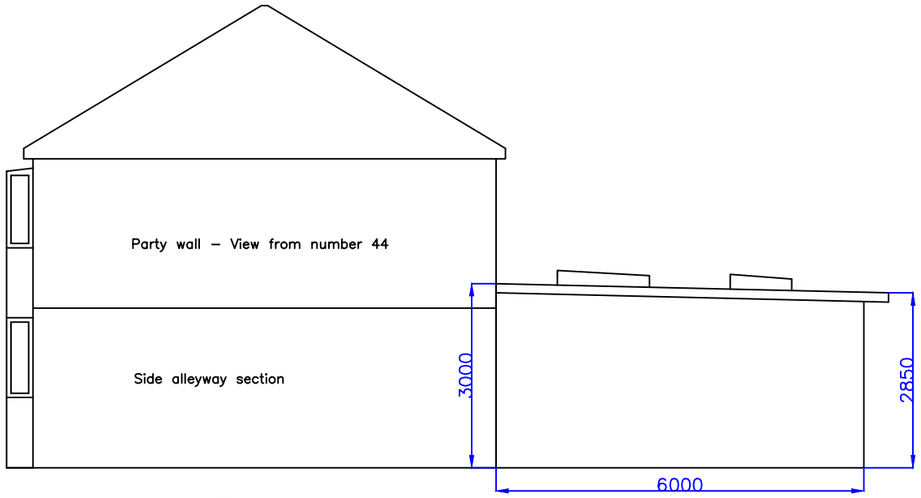

Side Elevation

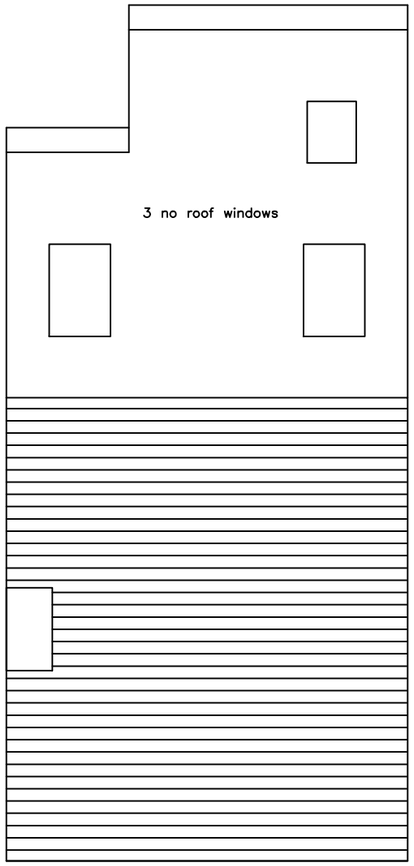

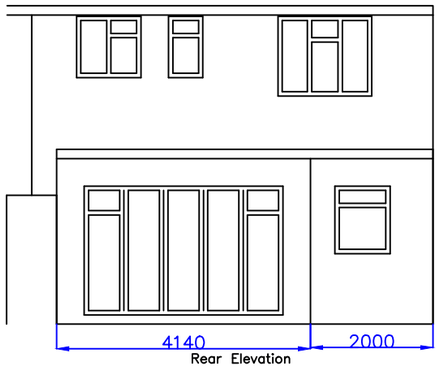

Rear Elevation

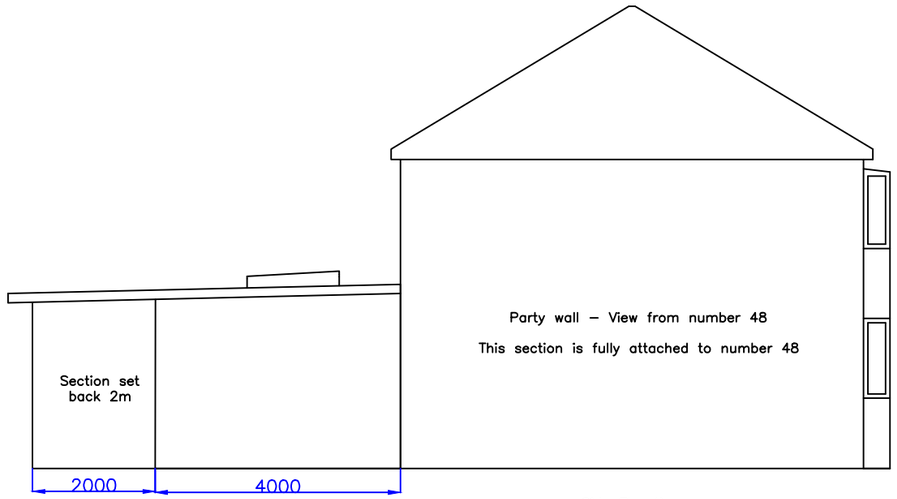

Side Elevation

Address of Property:
46 Camden Avenue,Hayes, Middlesex. UB4 0PW
Proposed Elevations & Roof Plan
Size: A3 Ver: 1 Scale: 1/100

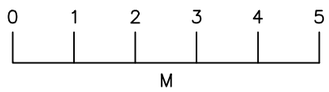

Ordnance Survey ®
Ukmapcentre.com

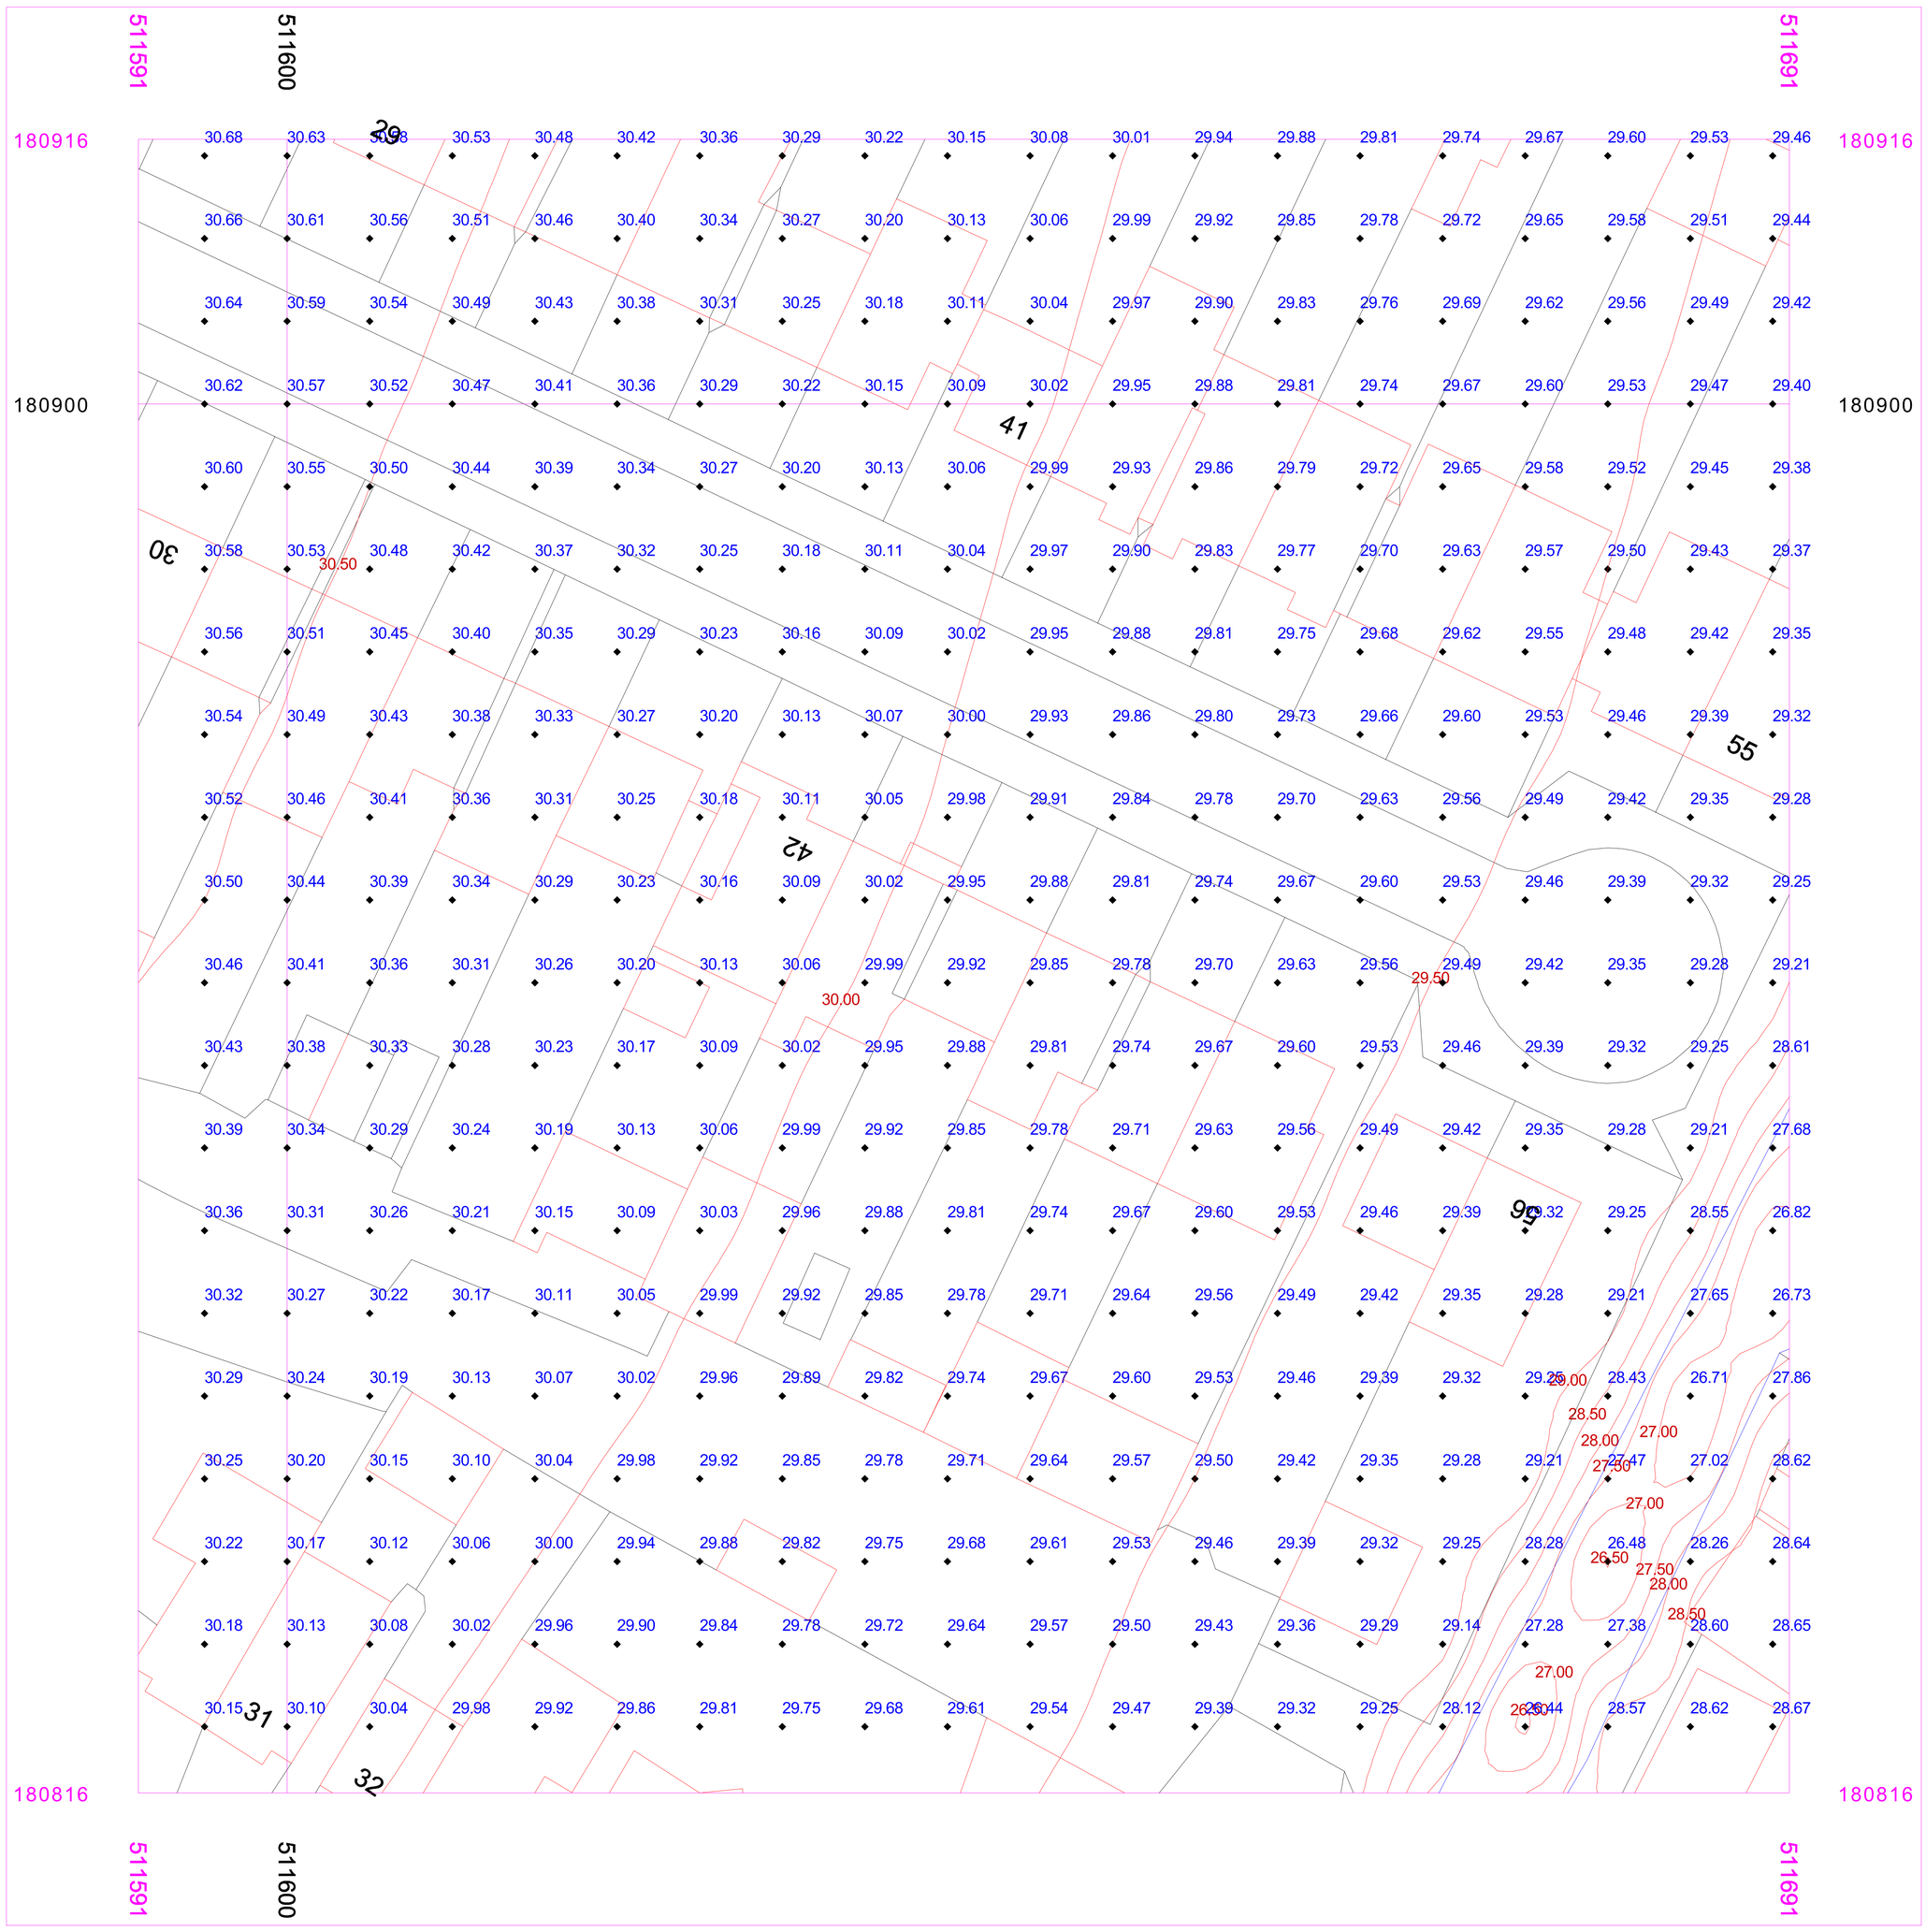

Serial number: 249583
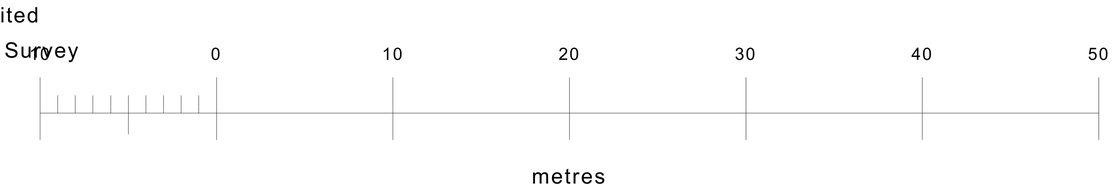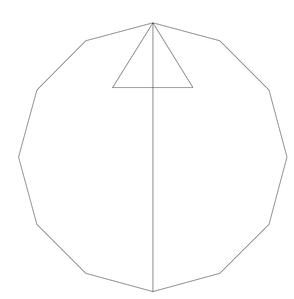
©Crown copyright and database right 2022
Ordnance Survey licence 100048957
Reproduction in whole or in part is prohibited
without the prior permission of Ordnance Survey