Appendix B Existing Site and Proposed Plans

Location Plan

This search has been compiled based on the search area outlined below.

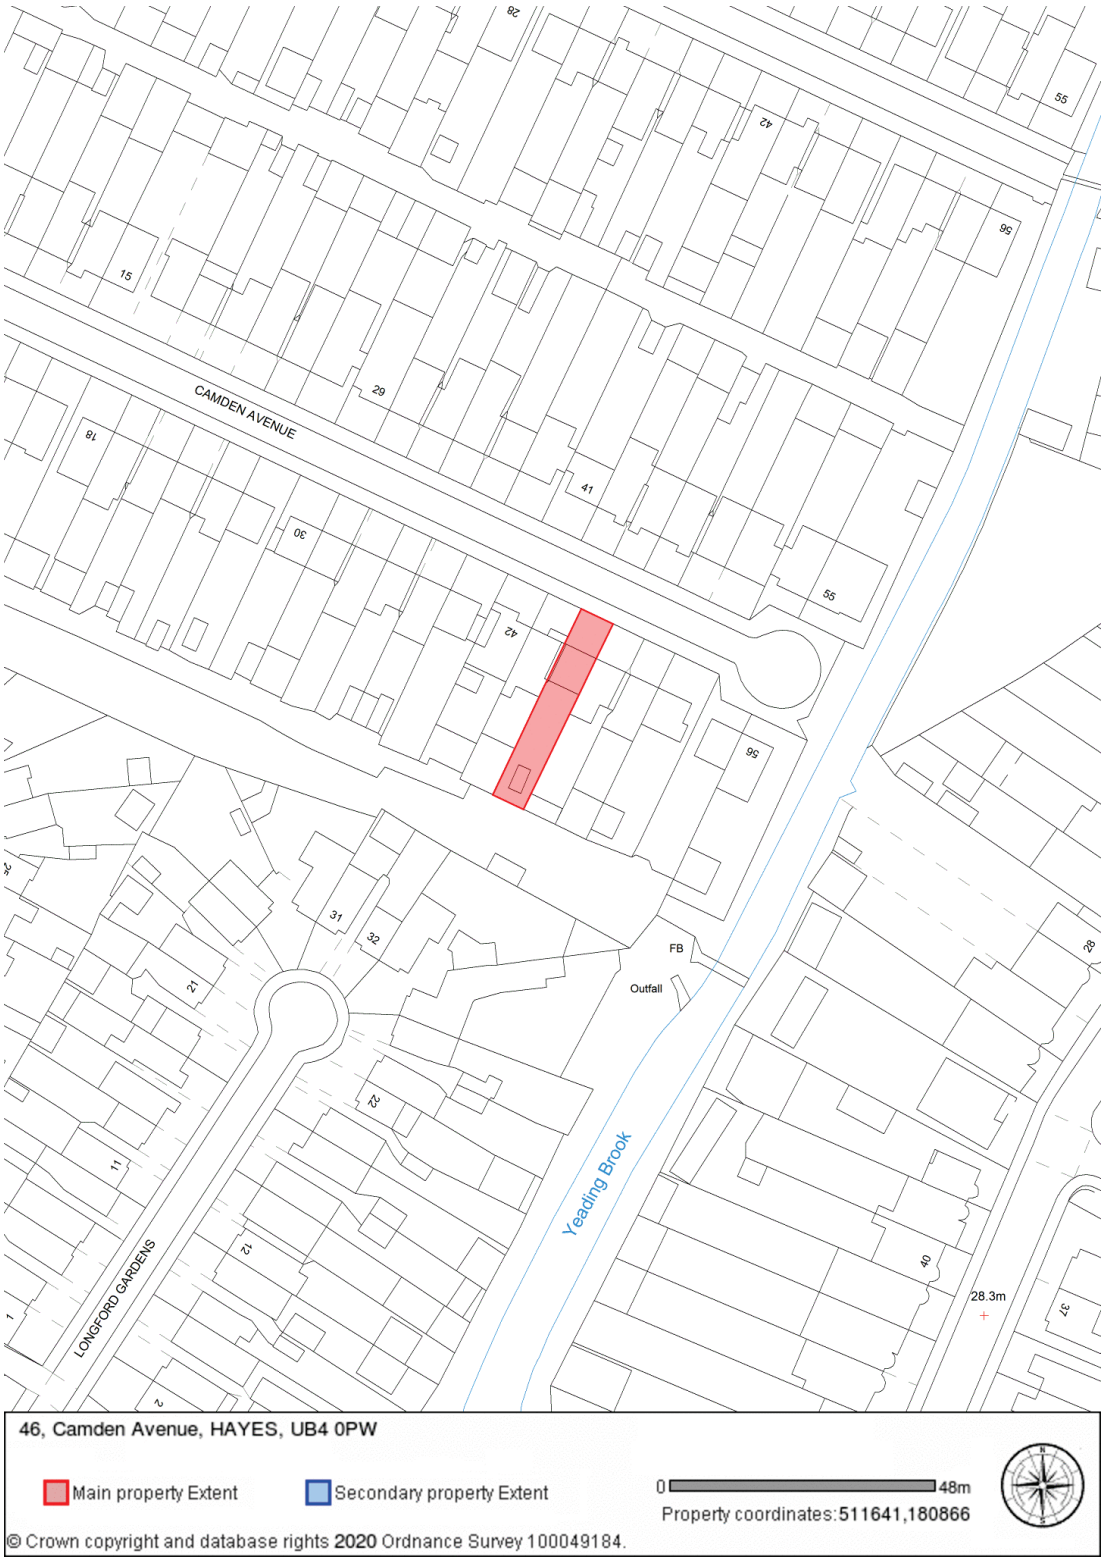

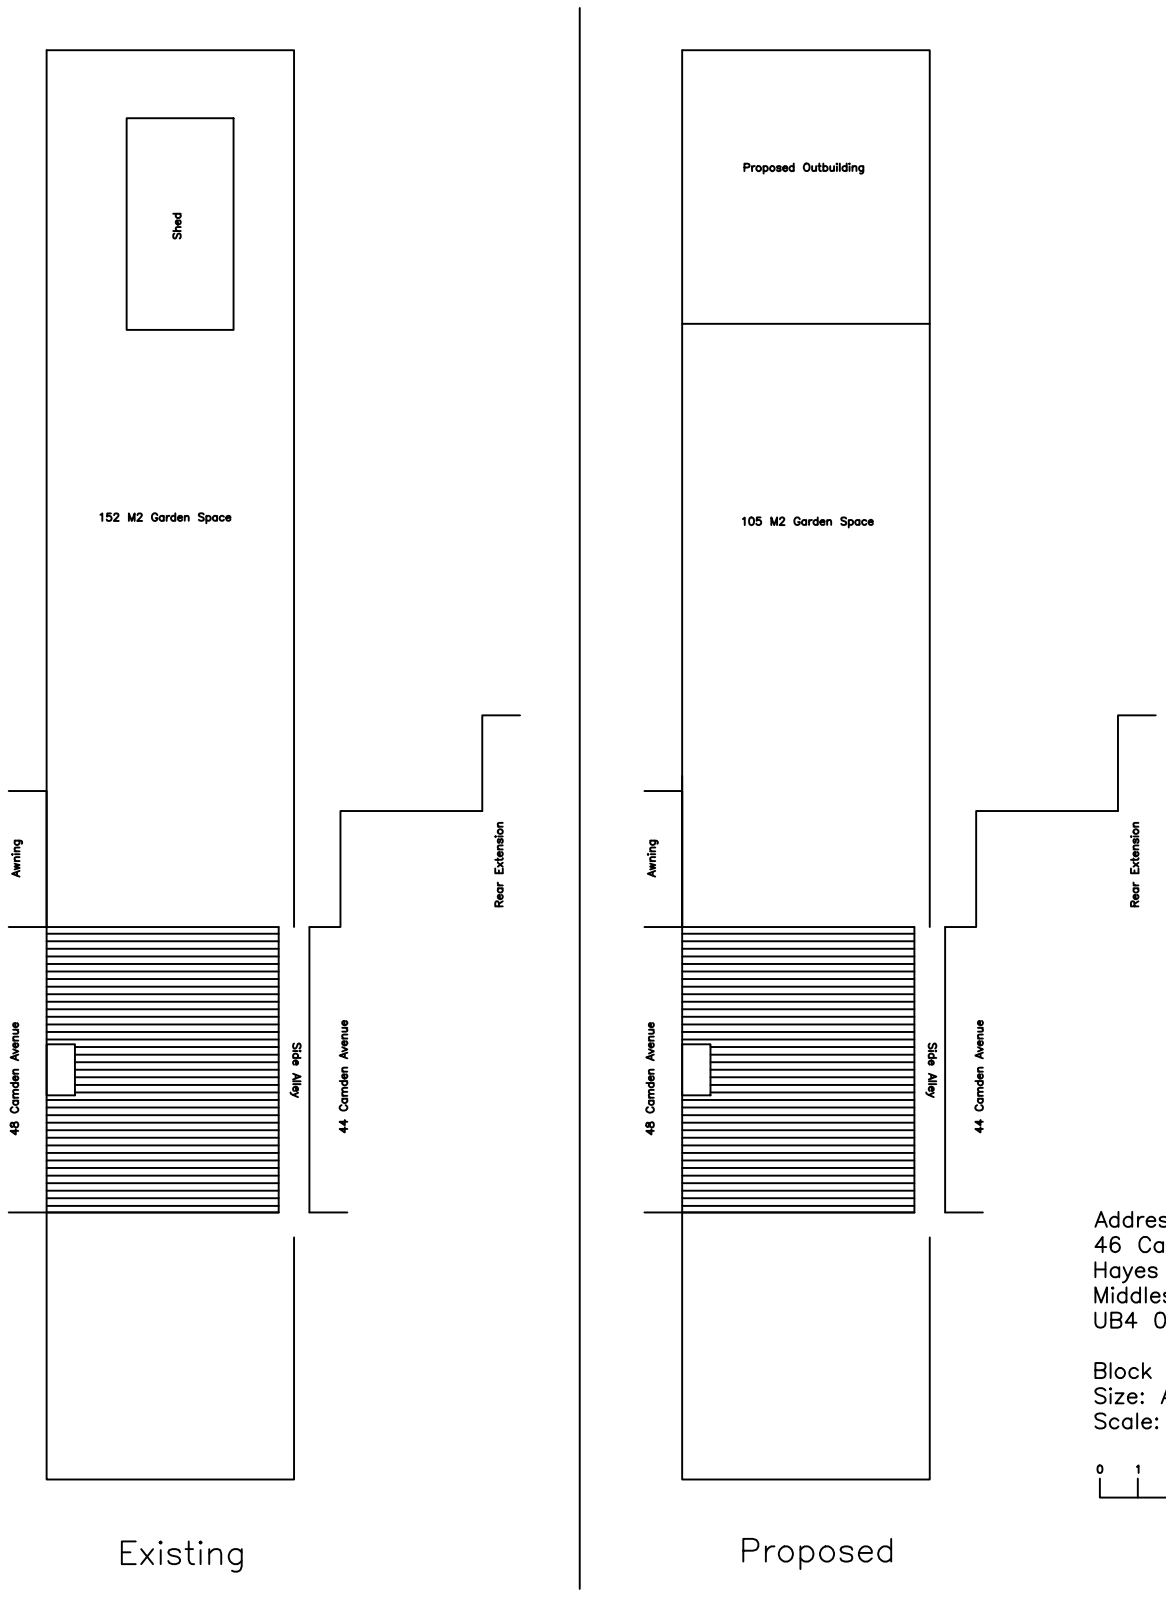

Address of Property:
46 Camden Avenue
Hayes
Middlesex
UB4 0PW

Block plan
Size: A3 Ver: 1
Scale: 1:200

0 1 2 3 4 5
M

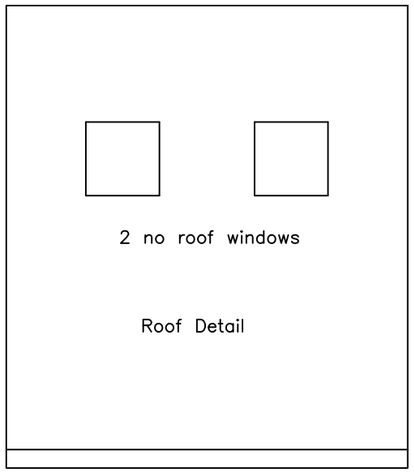

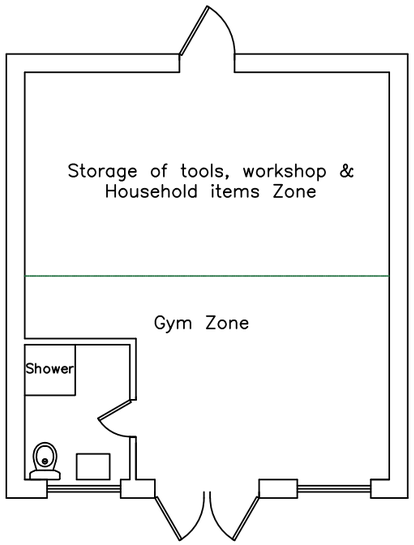

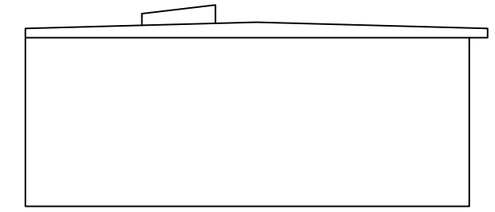

Side Elevation View from number 48

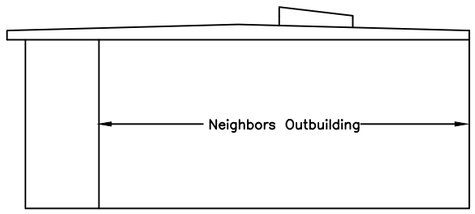

Side Elevation View from number 44

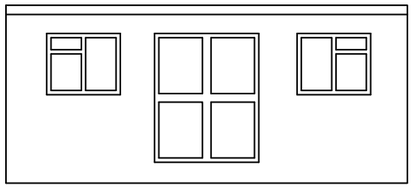

Front View

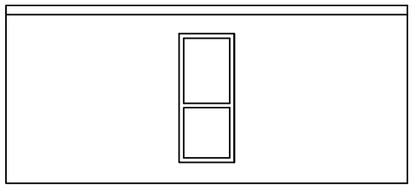

Rear View

Address of Property:
46 Camden Avenue
Hayes
Middlesex
UB4 0PW

Proposed Outbuilding
Size: A3 Ver: 1
Scale: 1/100

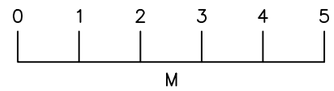

Ordnance Survey ®
Ukmapcentre.com

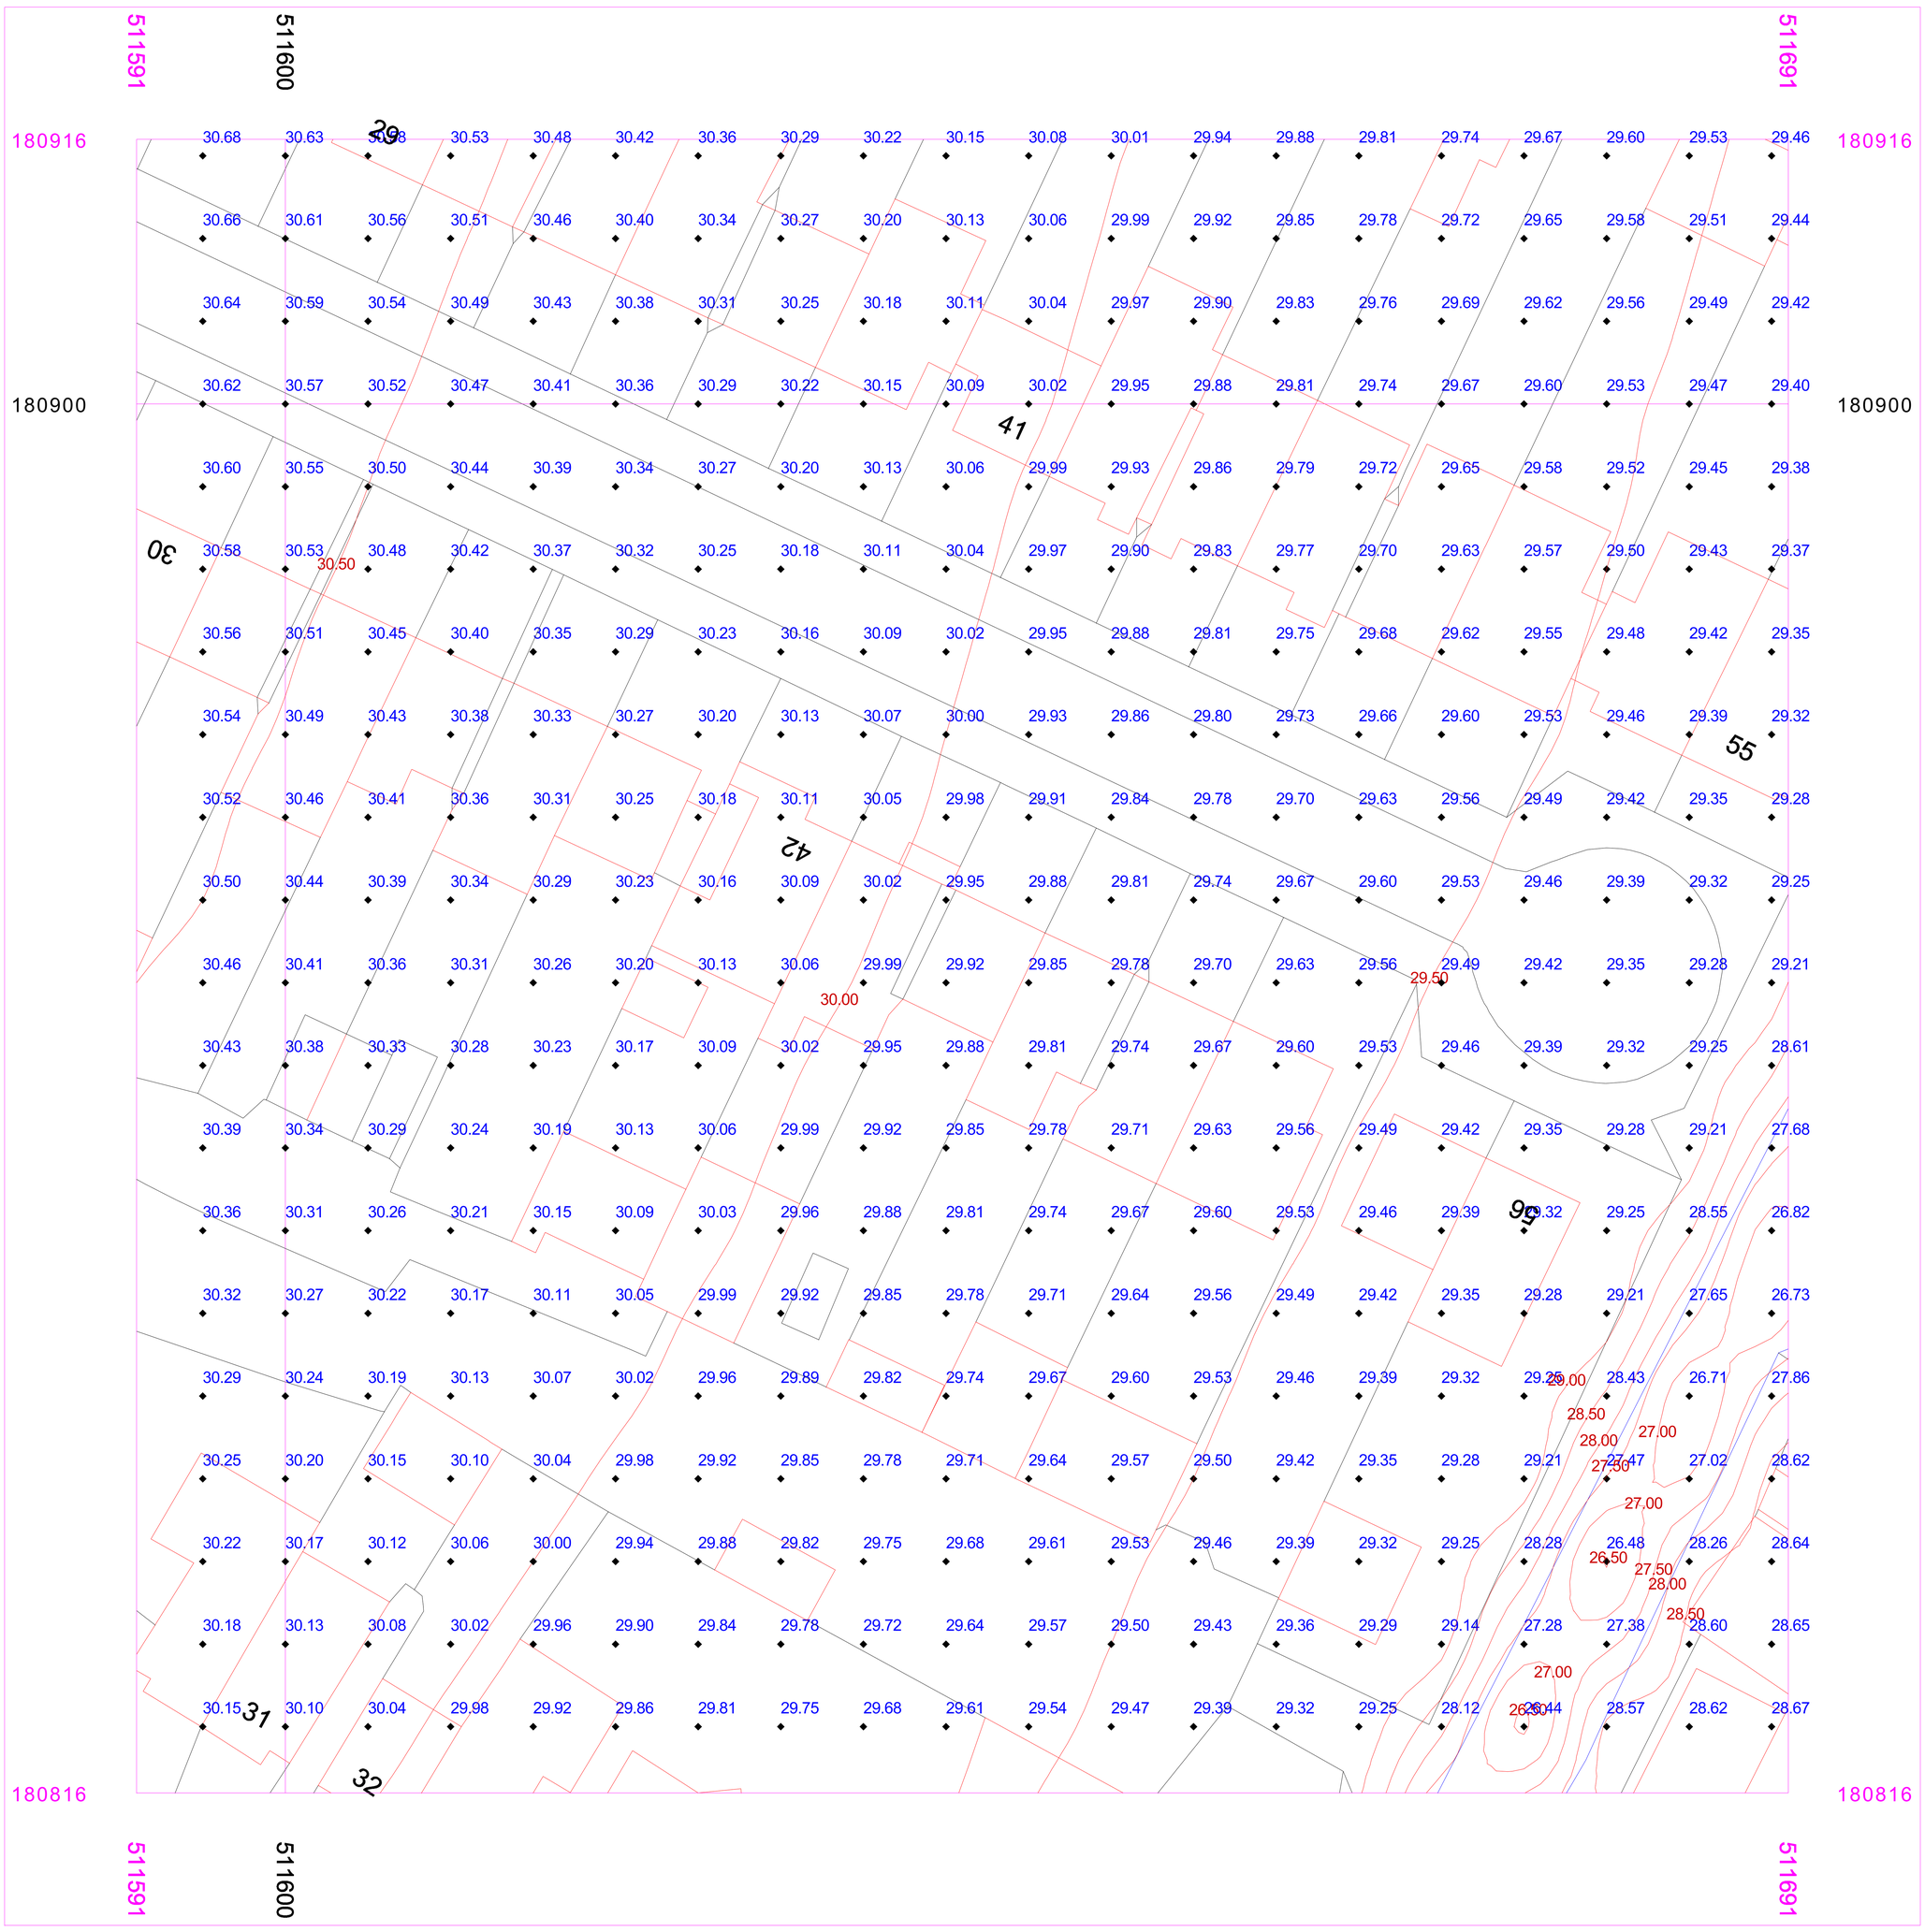

Serial number: 249583
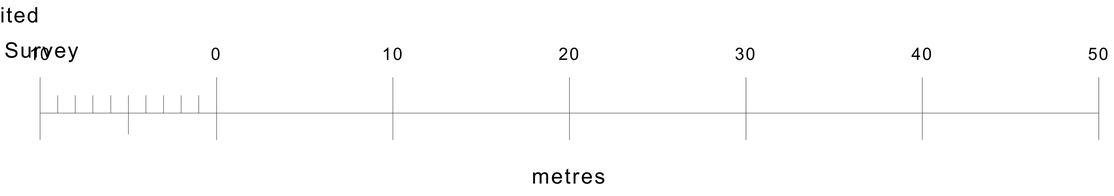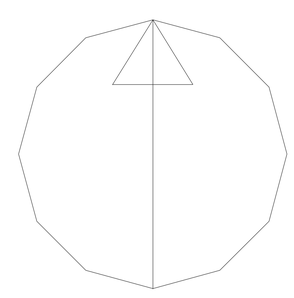
©Crown copyright and database right 2022
Ordnance Survey licence 100048957
Reproduction in whole or in part is prohibited
without the prior permission of Ordnance Survey