APEX DESIGNS
architectural practice

PROPOSED OUTBUILDING
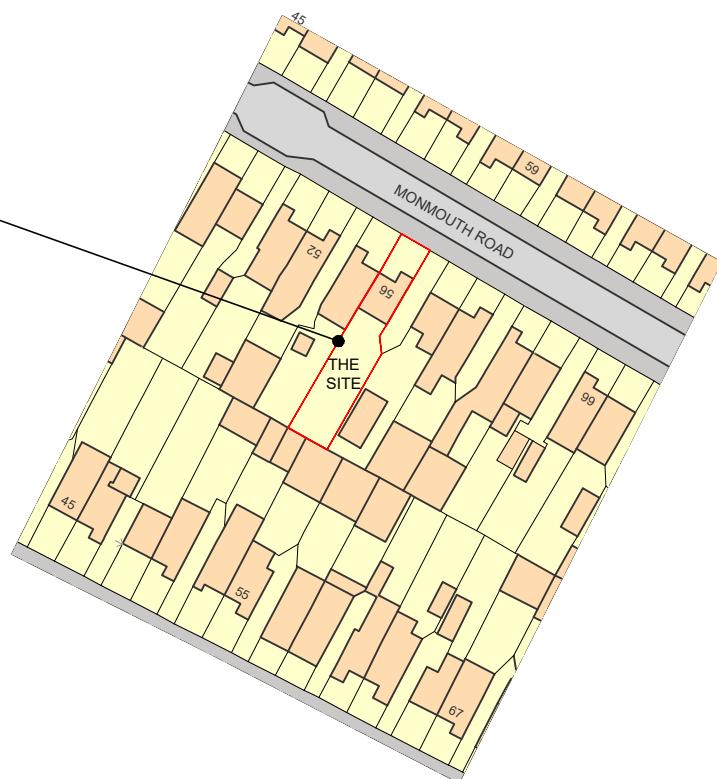**56 MONMOUTH ROAD, HAYES**
DRAWING No. : 2022/123 - 01 - REV A
DRAWING ISSUED : 02/01/2023

Red line
indicates extent
of application

45

59

52

56

THE
SITE

99

45

55

67

MONMOUTH ROAD

LOCATION PLAN

N

| 25m | 0 | 25m | 50m | 75m | 100m | 125m |

Scale: 1:1250