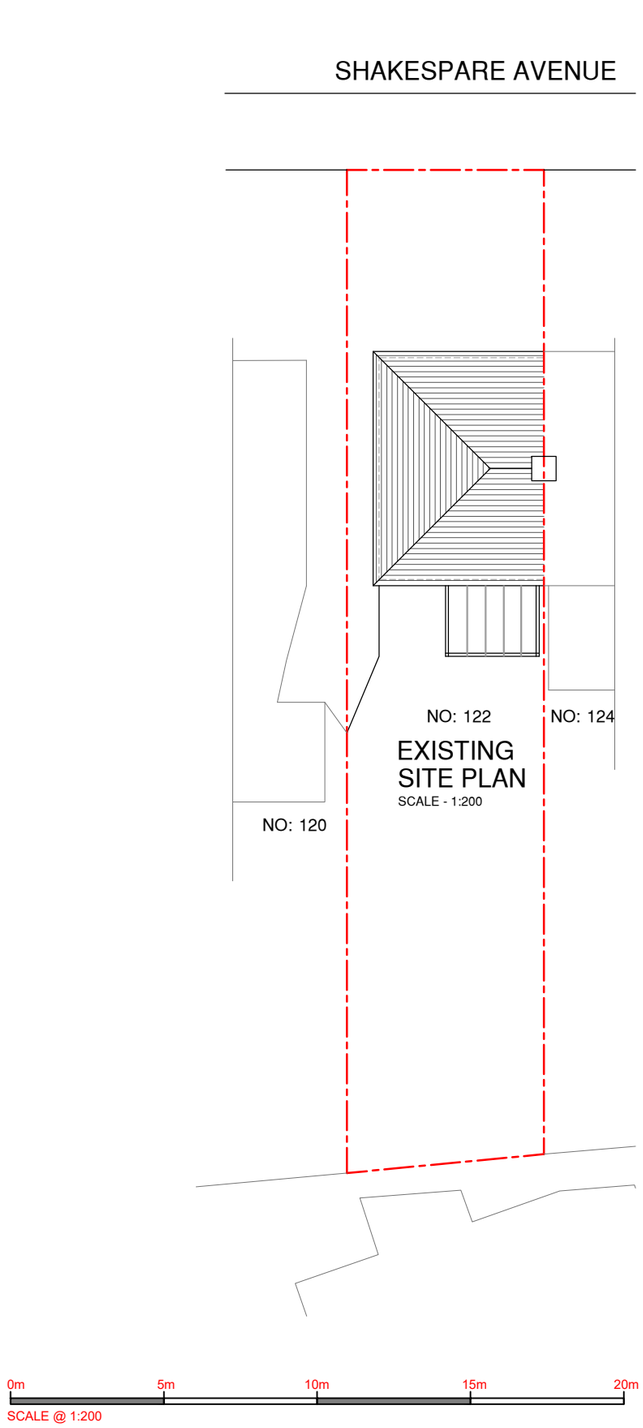

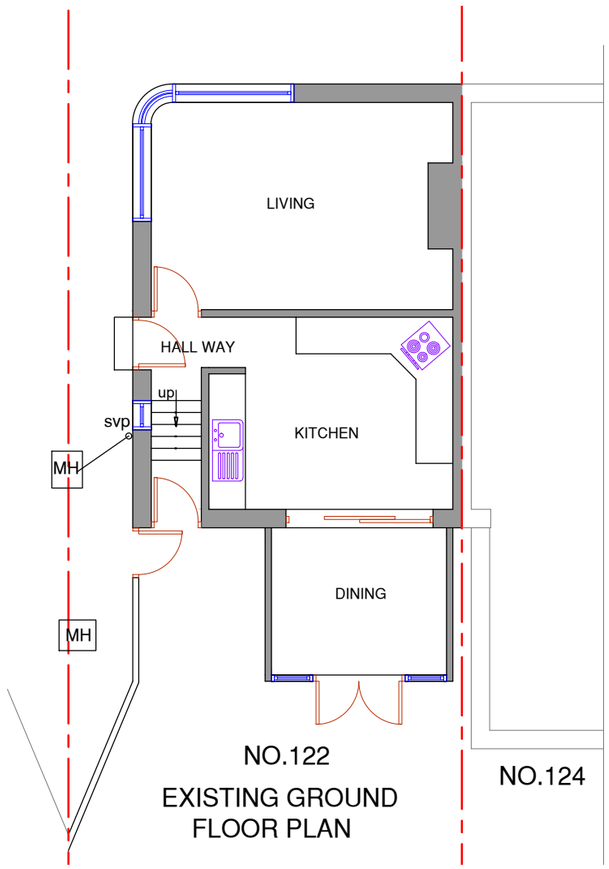

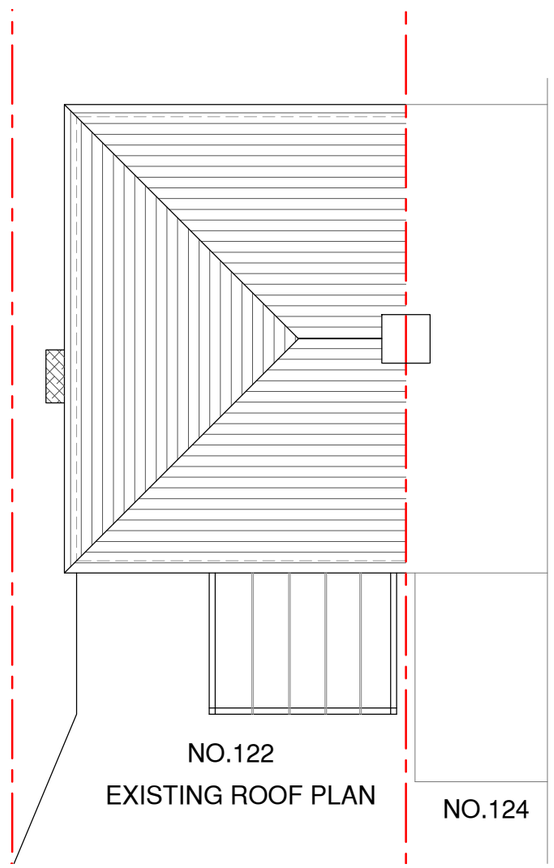

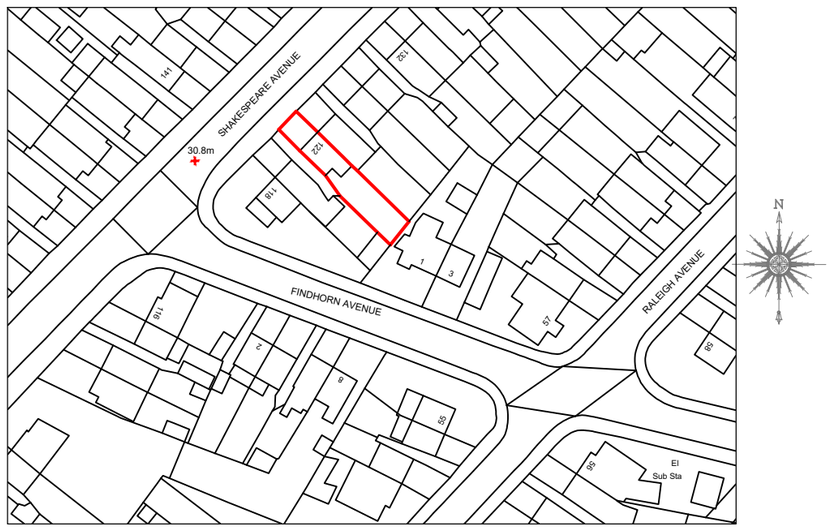

LOCATION PLAN

1 : 1250 SCALE

0m 10m 20m 30m 40m 50m 60m 70m 80m 90m 100m

SCALE @ 1:1250

0m 1m 2m 3m 4m 5m

SCALE @ 1:100

NOTES :

Date	Revisions

SJR DESIGN LTD.

(ARCHITECTURAL DESIGN & CONTRACTANT)

Client MR. LOKENDRA RAI , ASHIK
MISS. ANU RAI

Job Title

122 SHAKESPARE AVENUE
HAYES
UB4 0BP

Drawing Title

LOCATION EXISTING SITE
AND FLOOR PLANS

Scale: 1 : 100 / 200 / 1250 (A3)

Date: JULY 2022

Checked by: | Drawn by: RS

Drg No. TP/563/01 | Rev.