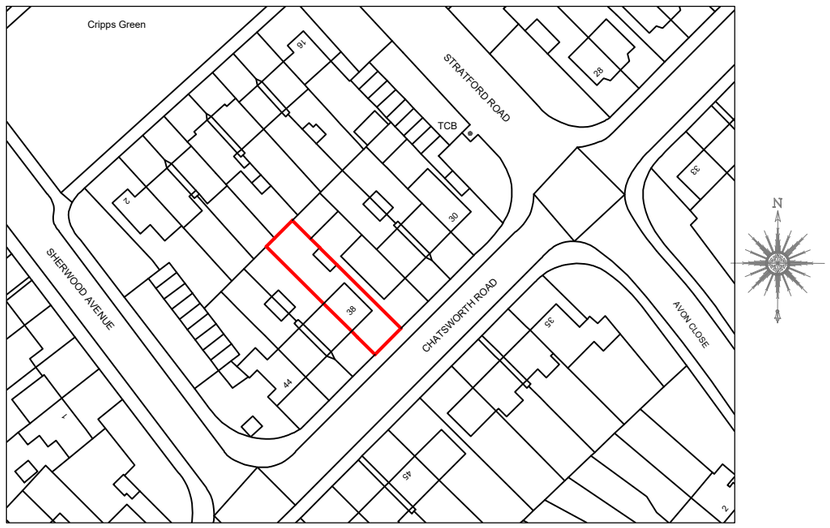

LOCATION PLAN

1 : 1250 SCALE

0m 10m 20m 30m 40m 50m 60m 70m 80m 90m 100m

SCALE @ 1:1250

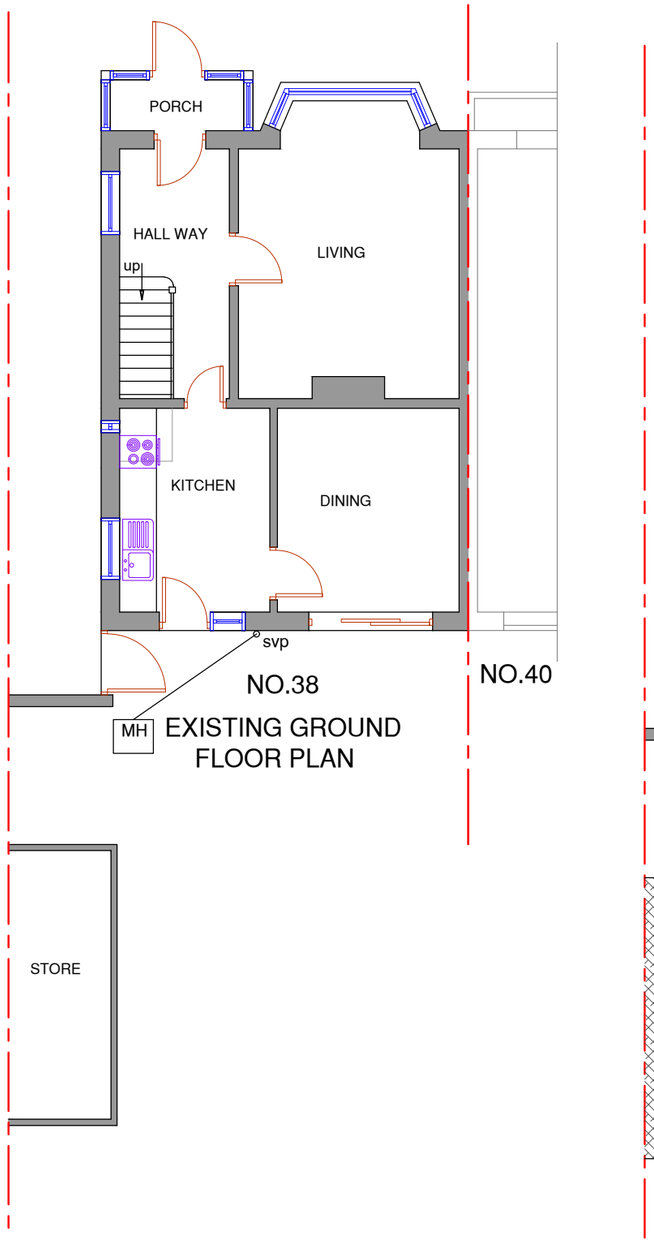

EXISTING GROUND FLOOR PLAN

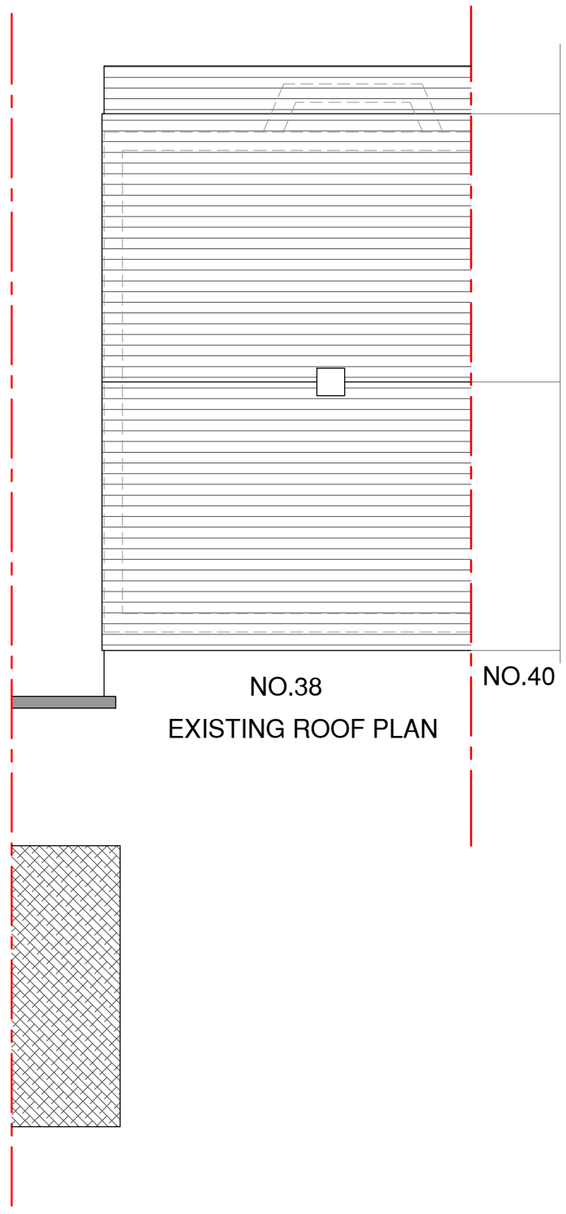

EXISTING ROOF PLAN

0m 1m 2m 3m 4m 5m

SCALE @ 1:100

NOTES :

Date	Revisions

SJR DESIGN LTD.
(ARCHITECTURAL DESIGN & CONSULTANT)

Client MRS. KIRAN GILL

Job Title

38 CHATSWORTH ROAD
HAYES
UB4 9EU

Drawing Title

LOCATION AND EXISTING FLOOR PLANS

Scale: 1 : 100 / 1250 (A3)

Date: JUNE 2022

Checked by: | Drawn by: RS

Drg No. TP/560/02 | Rev.