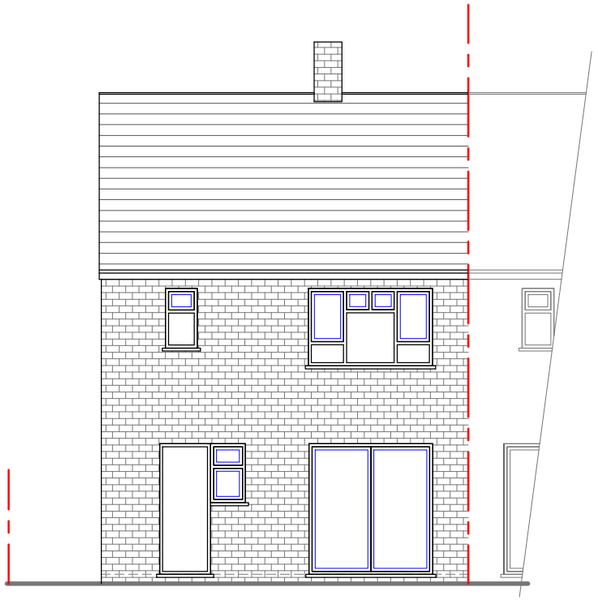

NO.38 NO.40

EXISTING REAR ELEVATION

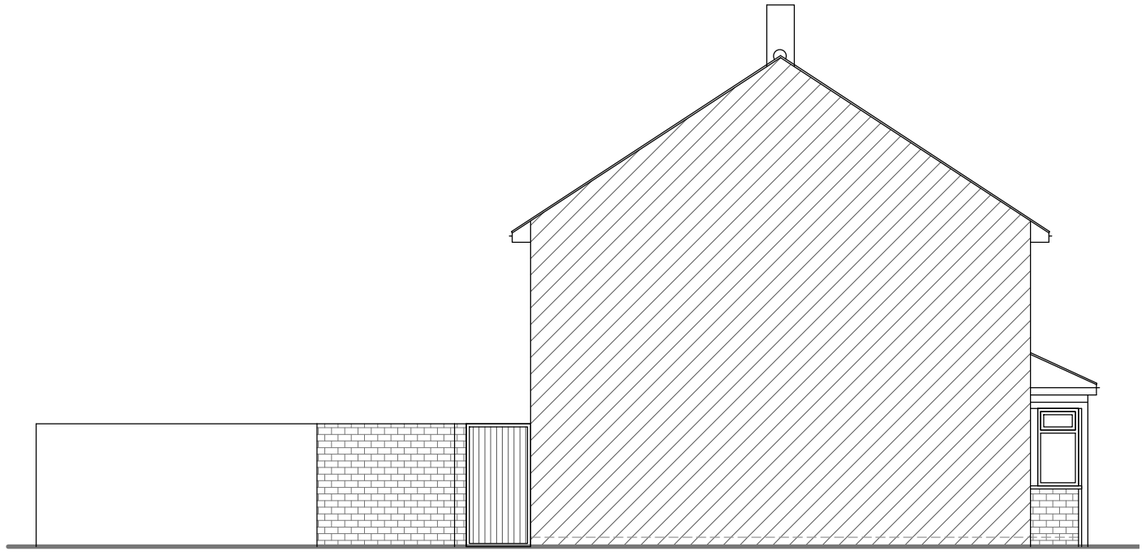

NO.38

EXISTING SIDE ELEVATION

NO.38

EXISTING SIDE ELEVATION

0m 1m 2m 3m 4m 5m

SCALE @ 1:100

NOTES :

Date	Revisions

SJR DESIGN LTD.
(ARCHITECTURAL DESIGN & CONSULTANT)

Client MRS. KIRAN GILL

Job Title

38 CHATSWORTH ROAD
HAYES
UB4 9EU

Drawing Title

EXISTING ELEVATIONS

Scale: 1 : 100 (A3)

Date: JUNE 2022

Checked by: Drawn by: RS

Drg No. TP/560/03

Rev.