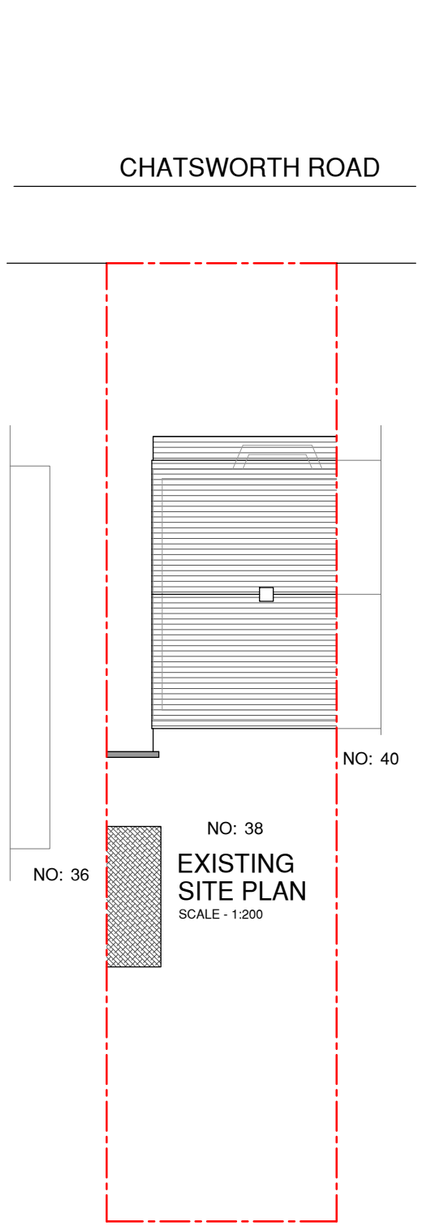

EXISTING SITE PLAN
SCALE - 1:200

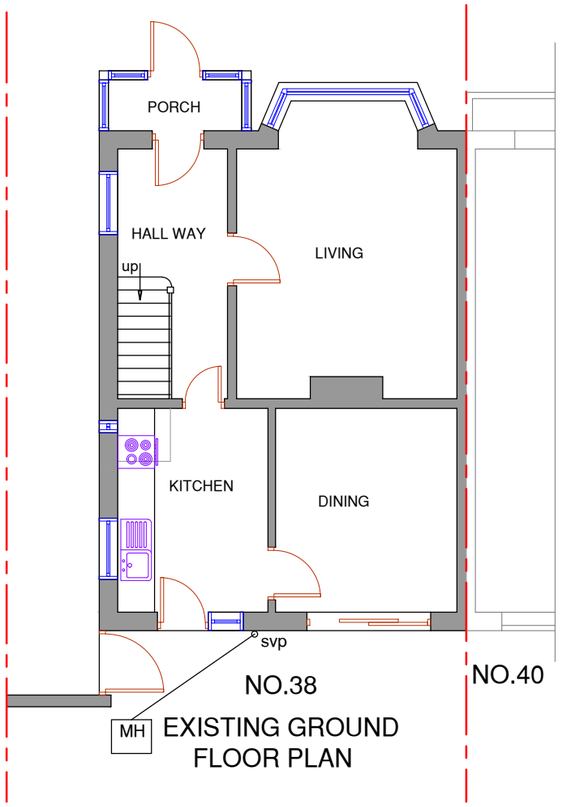

EXISTING GROUND FLOOR PLAN

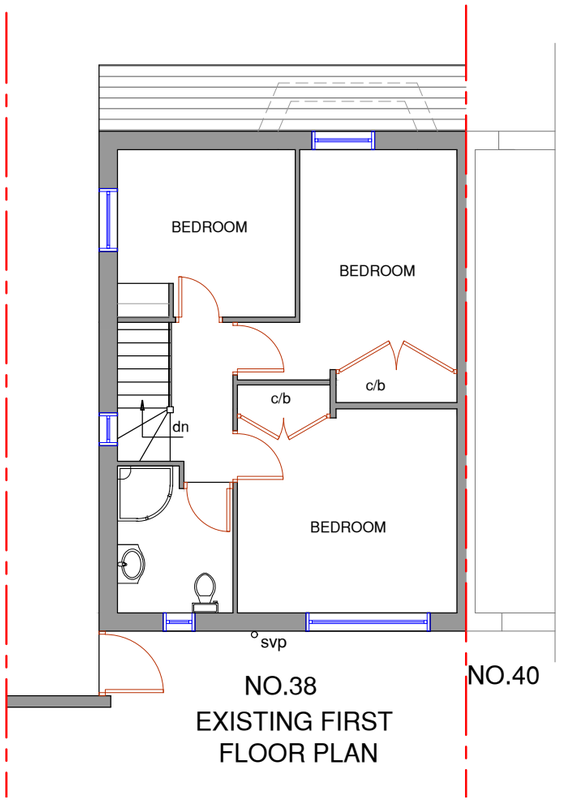

EXISTING FIRST FLOOR PLAN

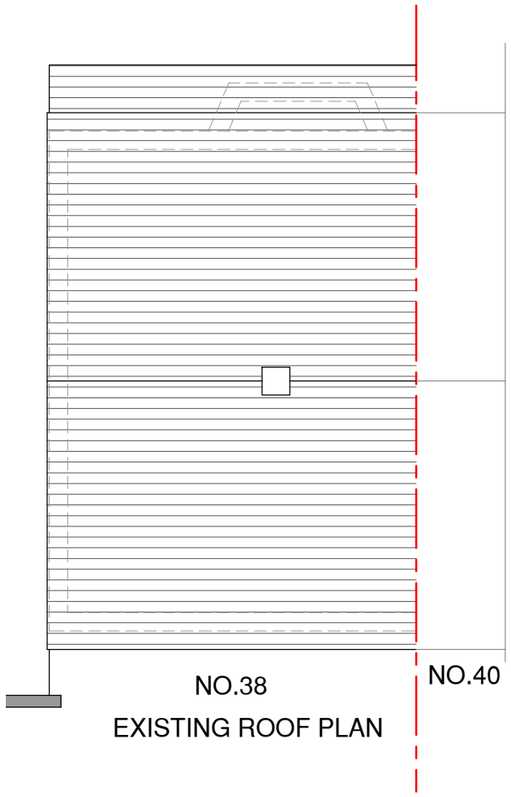

EXISTING ROOF PLAN

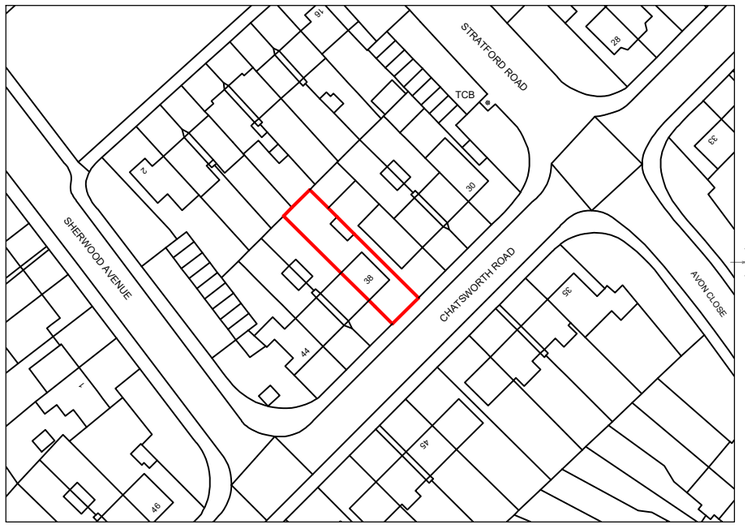

LOCATION PLAN
1 : 1250 SCALE

0m 5m 10m 15m 20m
SCALE @ 1:200

0m 10m 20m 30m 40m 50m 60m 70m 80m 90m 100m
SCALE @ 1:1250

0m 1m 2m 3m 4m 5m
SCALE @ 1:100

NOTES :

Date	Revisions

SJR DESIGN LTD.
(ARCHITECTURAL DESIGN & CONSTRUCTION)

Client MRS. KIRAN GILL

Job Title

38 CHATSWORTH ROAD
HAYES
UB4 9EU

Drawing Title

LOCATION EXISTING SITE AND FLOOR PLANS

Scale: 1 : 100 / 200 / 1250 (A3)
Date: JUNE 2022
Checked by: Drawn by: RS

Drg No. TP/560/L01
Rev.