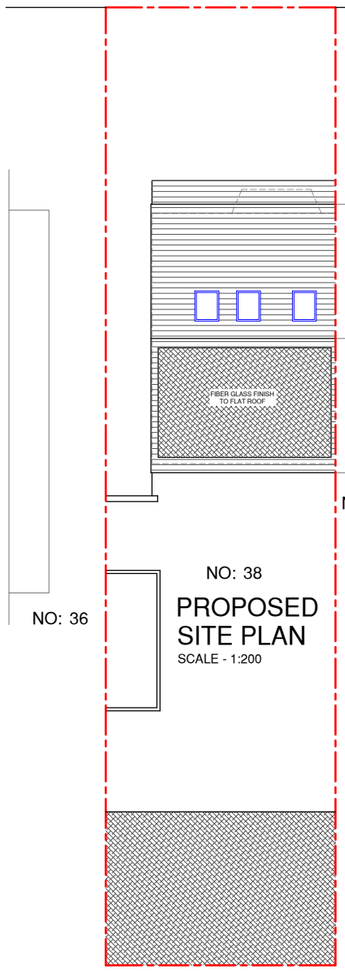

PROPOSED SITE PLAN
SCALE - 1:200

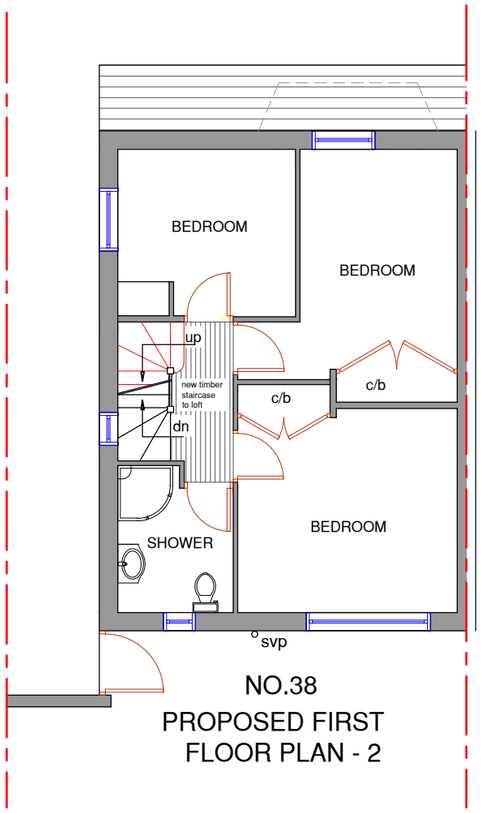

NO.38
PROPOSED FIRST FLOOR PLAN - 2

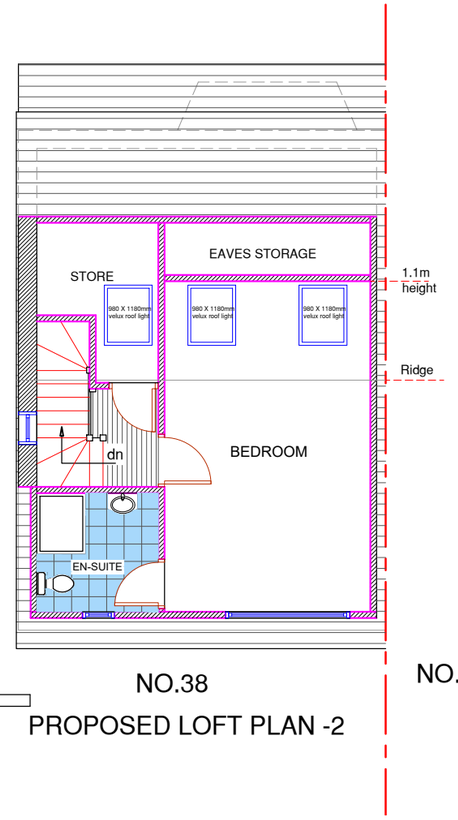

NO.38
PROPOSED LOFT PLAN -2

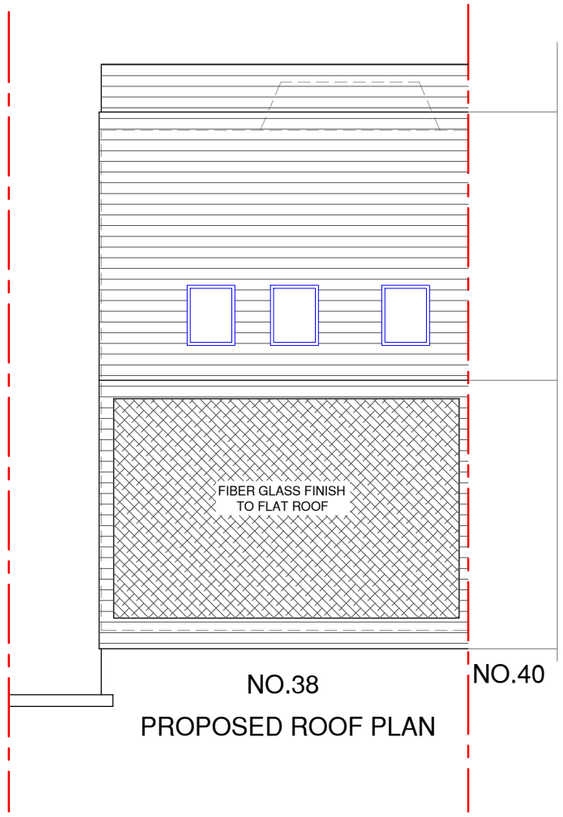

NO.38
PROPOSED ROOF PLAN

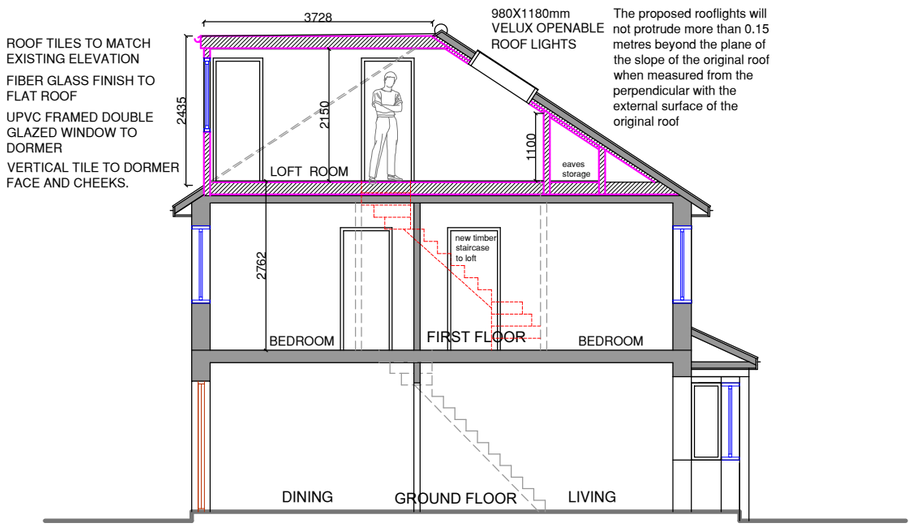

PROPOSED SECTION A-A

VOLUME CALCULATION

REAR DORMER :
(3.728 x 2.435 x 5.635) / 2
= 25.57m³

PERMITTED DEVELOPMENT
AS TOTAL VOLUME < 40 m3

0m 5m 10m 15m 20m
SCALE @ 1:200

0m 1m 2m 3m 4m 5m
SCALE @ 1:100

NOTES :

Date	Revisions

SJR DESIGN LTD.
(ARCHITECTURAL DESIGN & CONSTRUCTION)

Client MRS. KIRAN GILL

Job Title

38 CHATSWORTH ROAD
HAYES
UB4 9EU

Drawing Title
PROPOSED FLOOR PLANS

Scale: 1 : 100 / 200 (A3)
Date: JUNE 2022
Checked by: Drawn by: RS

Drg No. TP/560/L03
Rev.