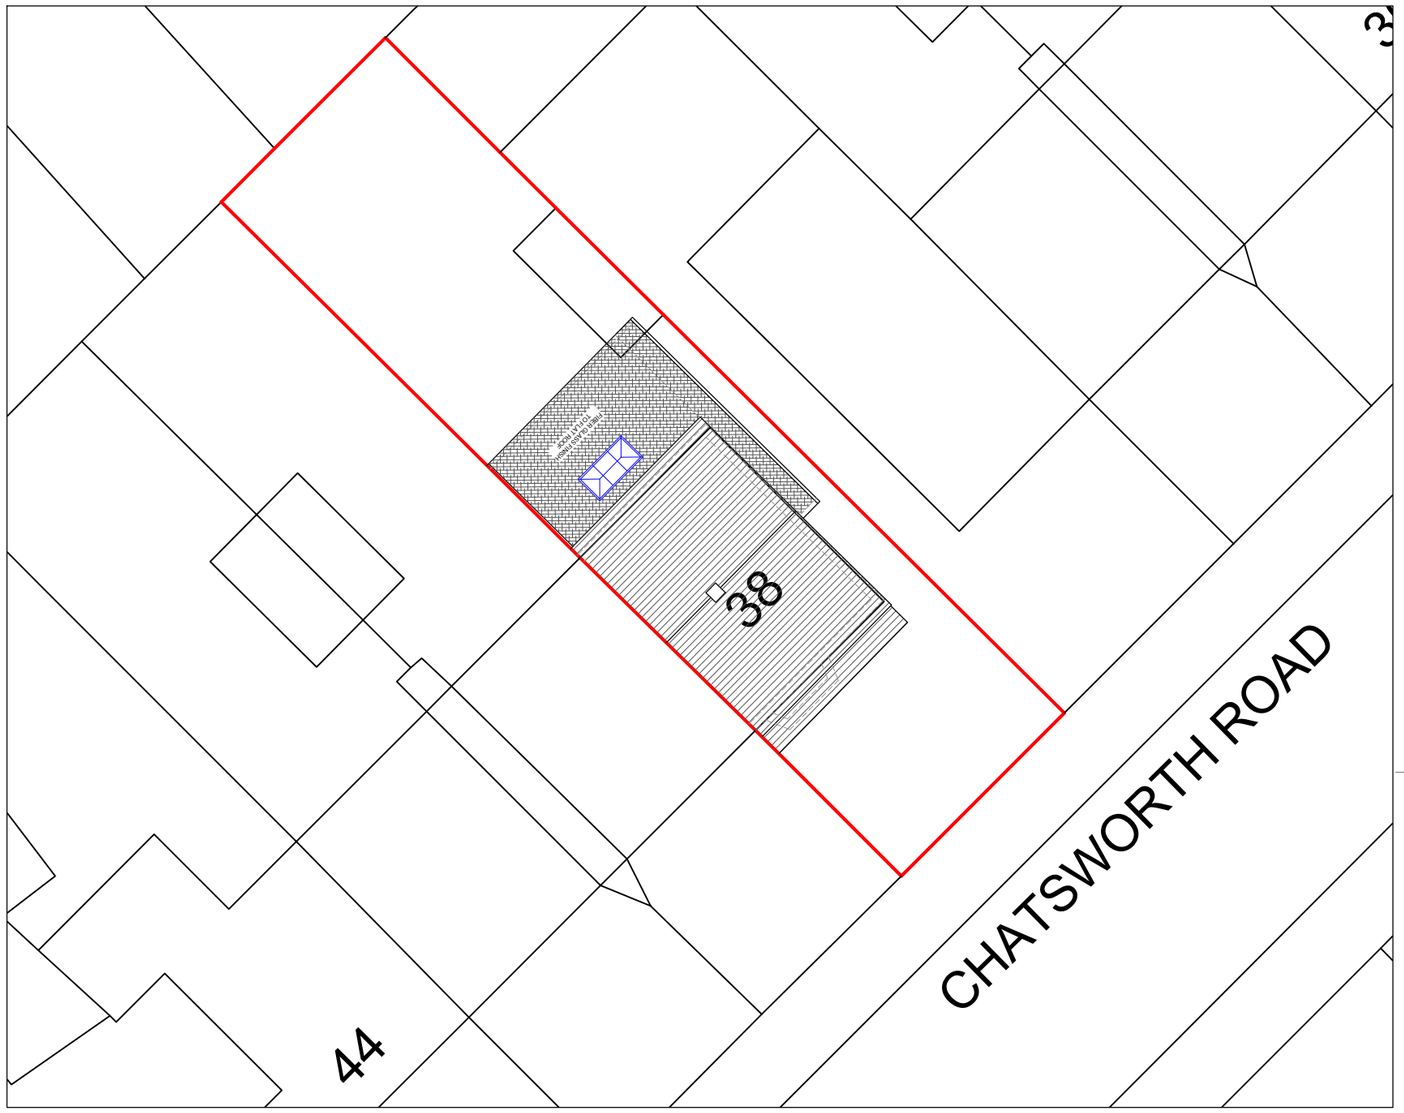

BLOCK PLAN
1 : 200 SCALE

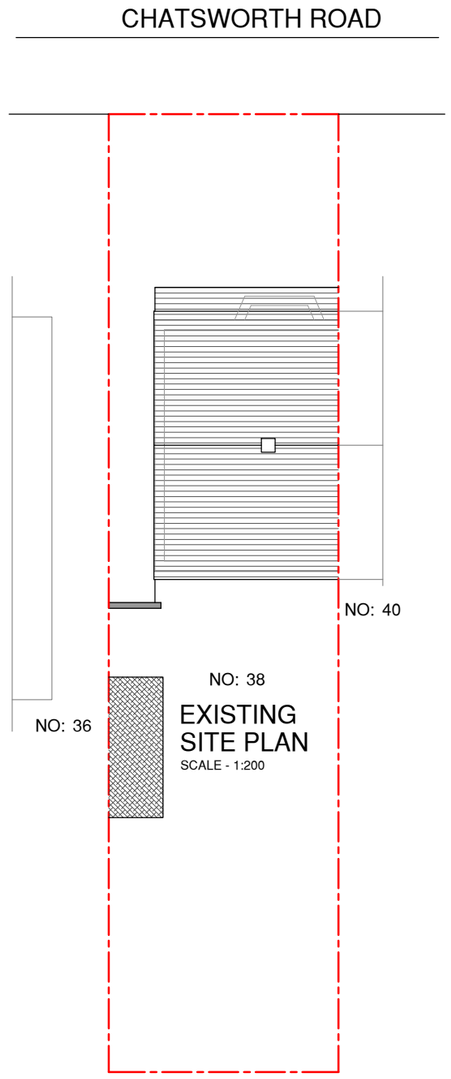

EXISTING SITE PLAN
SCALE - 1:200

0m 5m 10m 15m 20m
SCALE @ 1:200

NOTES :

Date	Revisions

SJR DESIGN LTD.
(ARCHITECTURAL DESIGN & CONSULTANT)

Client MRS. KIRAN GILL

Job Title

38 CHATSWORTH ROAD
HAYES
UB4 9EU

Drawing Title

EXISTING SITE AND BLOCK PLANS

Scale: 1 : 100 / 1250 (A3)
Date: JUNE 2022
Checked by: Drawn by: RS

Drg No. TP/560/S01
Rev.