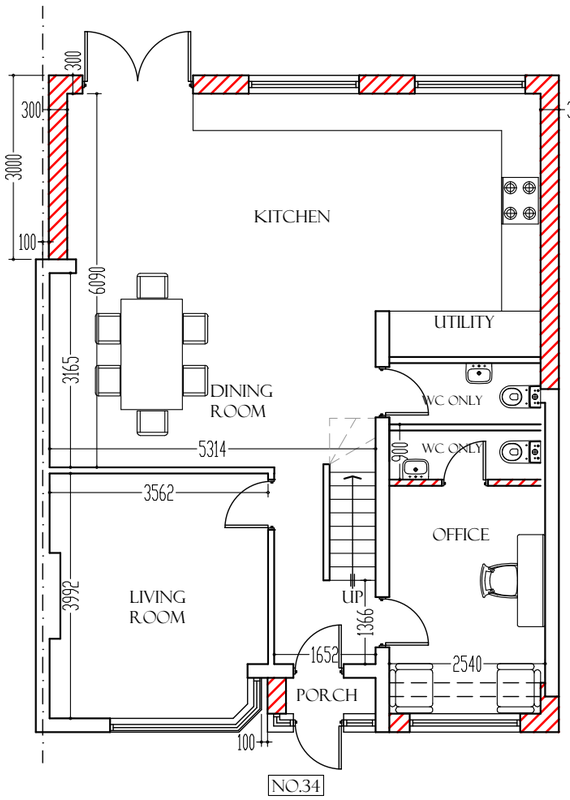

PROPOSED GROUND FLOOR PLAN

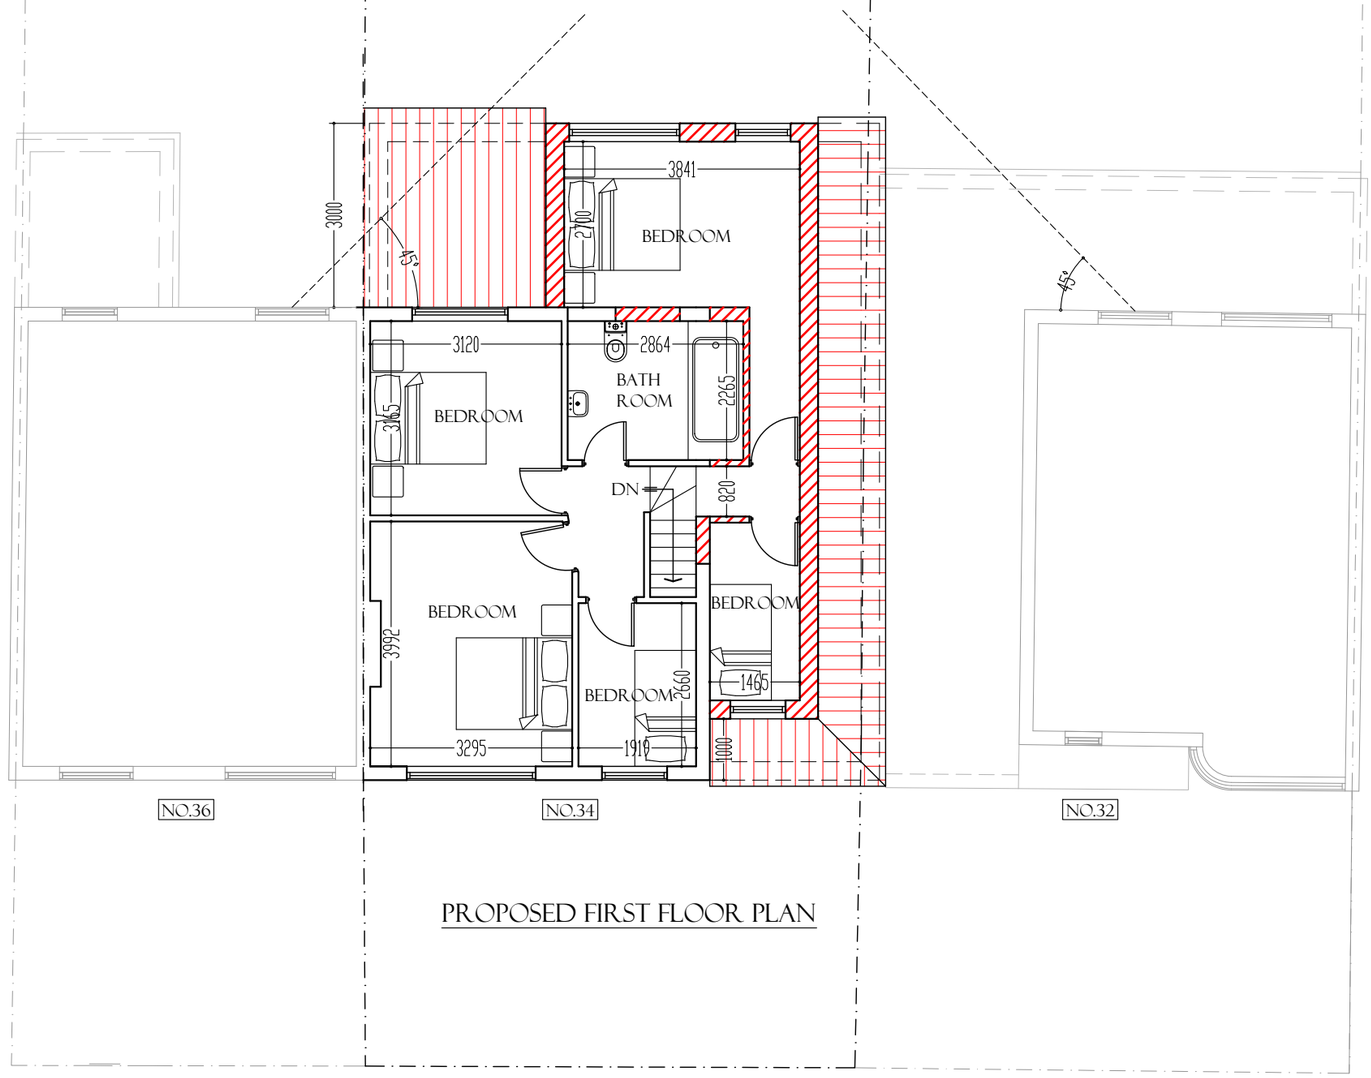

PROPOSED FIRST FLOOR PLAN

Metres

0 2 4 6 8 10

Scale: 1:100

NOTES

T Adebayo C.Eng
(Architecture, Design and Structure)
228 High Street
Barnet
EN5 5TD
Tel: 07961-161810
E-mail: sales@planandbuild.net
www.planandbuild.net

Project Title
TWO STOREY SIDE EXTENSION, TWO STOREY REAR EXTENSION AND ADDITION OF A FRONT PORCH

Project Address
34 WEST MEAD,
RUISLIP,
HA4 0TL

Drawing Title
PROPOSED PLANS

Date 01 OCTOBER 2022

Drg No. PB-22/34WEST/03C

Scale 1:100