


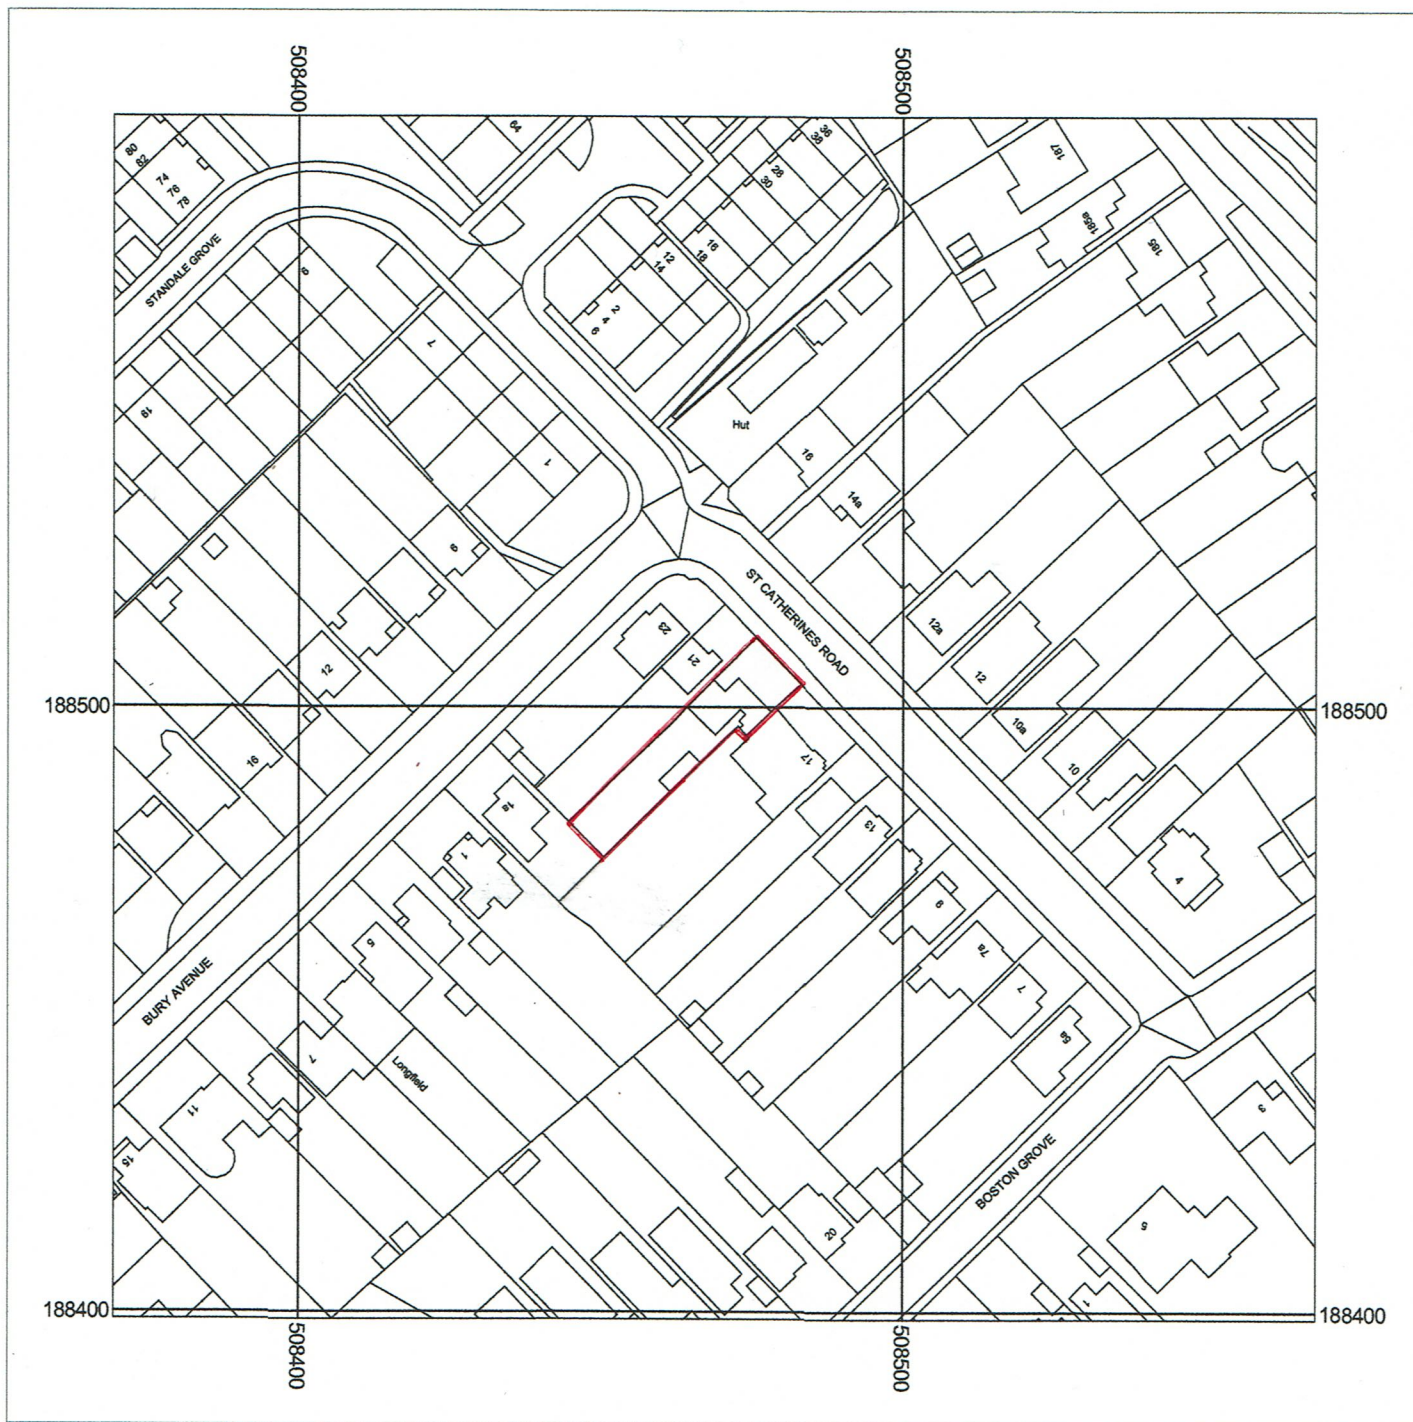

Metres
0 5 10 20 30 40 50

Scale: 1:1250



Supplied by: National Map Centre
License number: 100031961
Produced: 03/10/2017
Serial number: 1892683

19 St Catherines Road
Ruislip
HA4 7RX

Plot centre co-ordinates: 508469,188498
Download file: pottle_19stcatherines.zip
Project name: pottle_19stcatherines