© 2024 Articlus Ltd. All dimensions to be checked on site by the contractor and such dimensions to be their responsibility. All construction works must comply with the relevant British Standards and Building Regulations requirements. Any drawing errors and omissions to be reported to Articlus

ARTICLUS
Churchill House, Suite 58, 137 Brent Street,
London NW4 4DJ
info@articlus.co.uk
www.articlus.co.uk
020 8090 4802

Client Name

Zaigham Kamal Malik

Project Address

103 Hercies Road, Uxbridge
UB10 9LU

Section

Side and Loft Extension

Stage

Planning

Drawing Title

Existing Roof Plan

Drawing Status

For Approval

Revisions and Notes

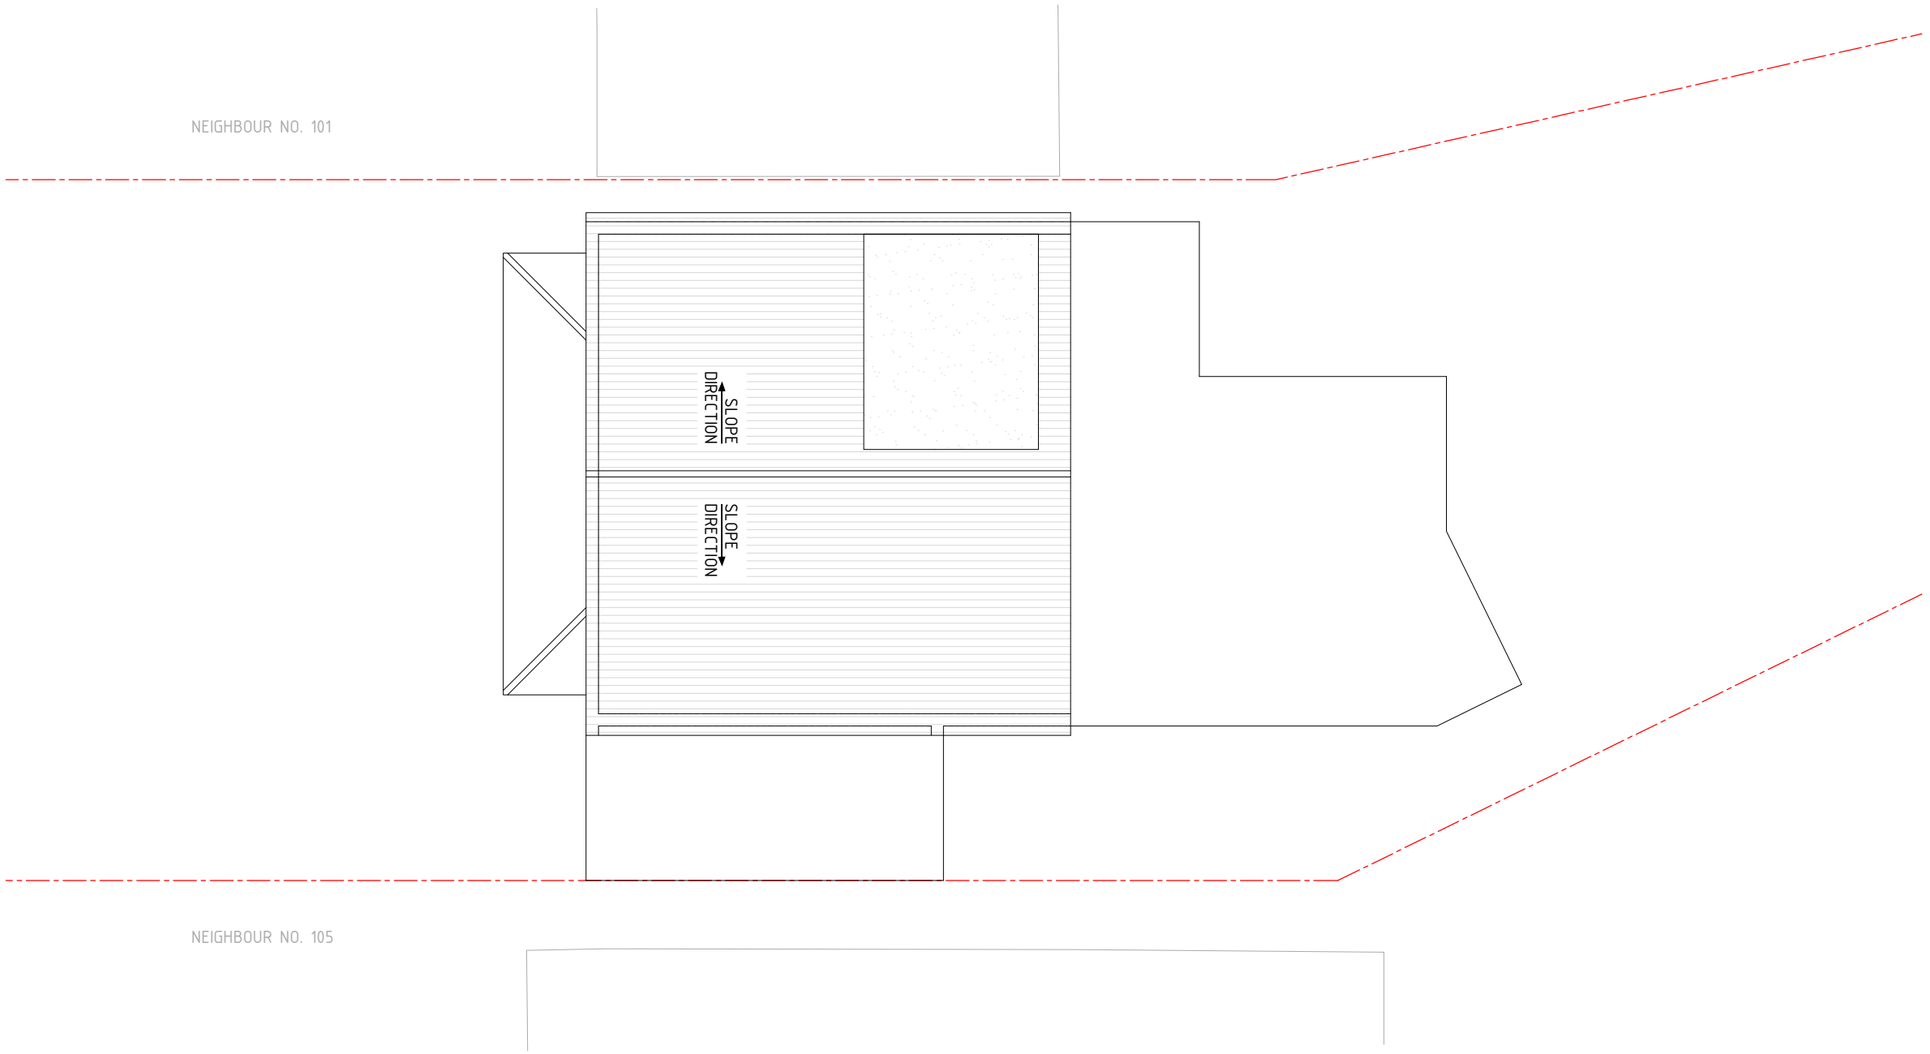

Existing Roof Plan
Scale 1:100

Project No.	AR0853		
Dwg No.	AR-PL-1003		
Revision	0		
Scale at A3	1:100		
Date	23/10/2025		
Designed	RS	Checked	SS
Drawn	RS	Approved	AC

1:100 0 1000 2000 3000 4000 5000
1:1 0 10 20 30 40 50

© 2024 Articlus Ltd. No Implied License Exists. Articlus Ltd is a Private Limited Company Registered in England. Companies House Number 10645205