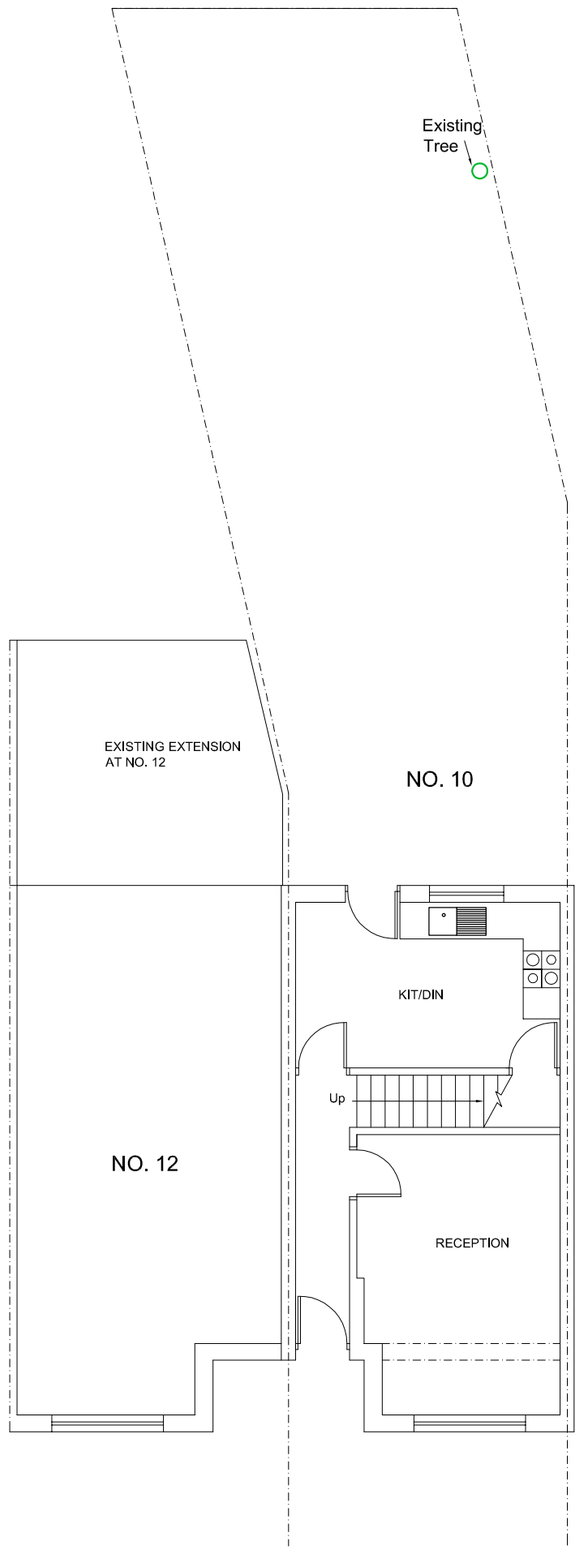

EXISTING GROUND FLOOR PLAN

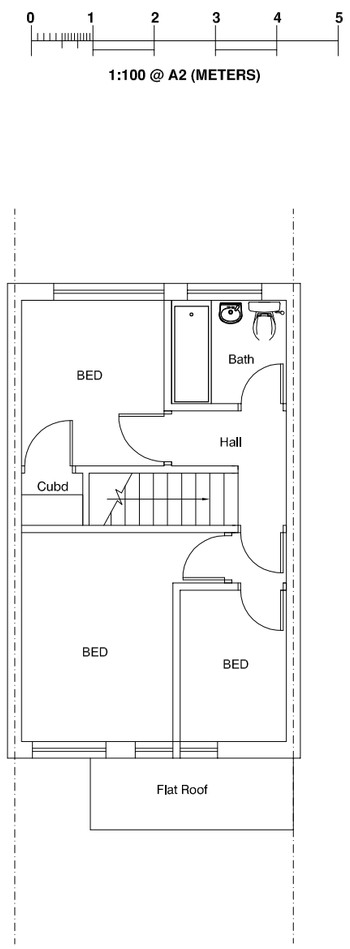

EXISTING FIRST FLOOR PLAN

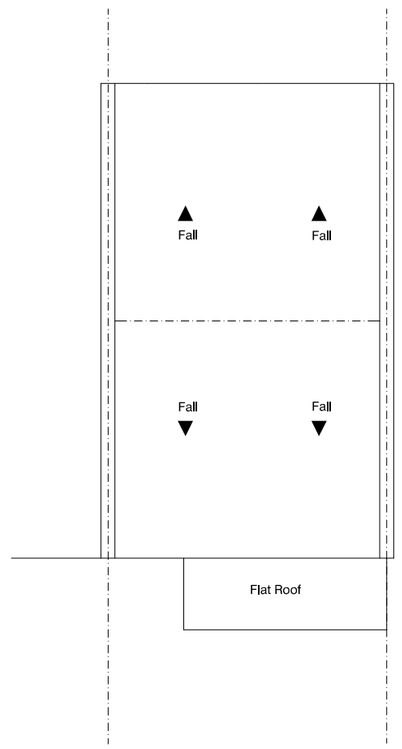

EXISTING ROOF PLAN

Future Vision
Planning & Development consultants

Suite -104 ,
344-348 , High Road, ILford
Essex, IG11QP
Tel:07402234647
Email:futurevisions27@gmail.com

CLIENT

Mr . Nahar Singh Sarwan

JOB TITLE

Proposal for Single storey Rear extension
Roof extension to include formation of dormer
in rear roof slope to a Dwelling House

site at 10 Morrison Road , Hayes UB4 9JP

DRAWING TITLE

Existing Plans

SCALE	**DATE**
1-100@A2	12-09-2022
DRAWING NO.	**REVISION-**
FV-2022-01-	