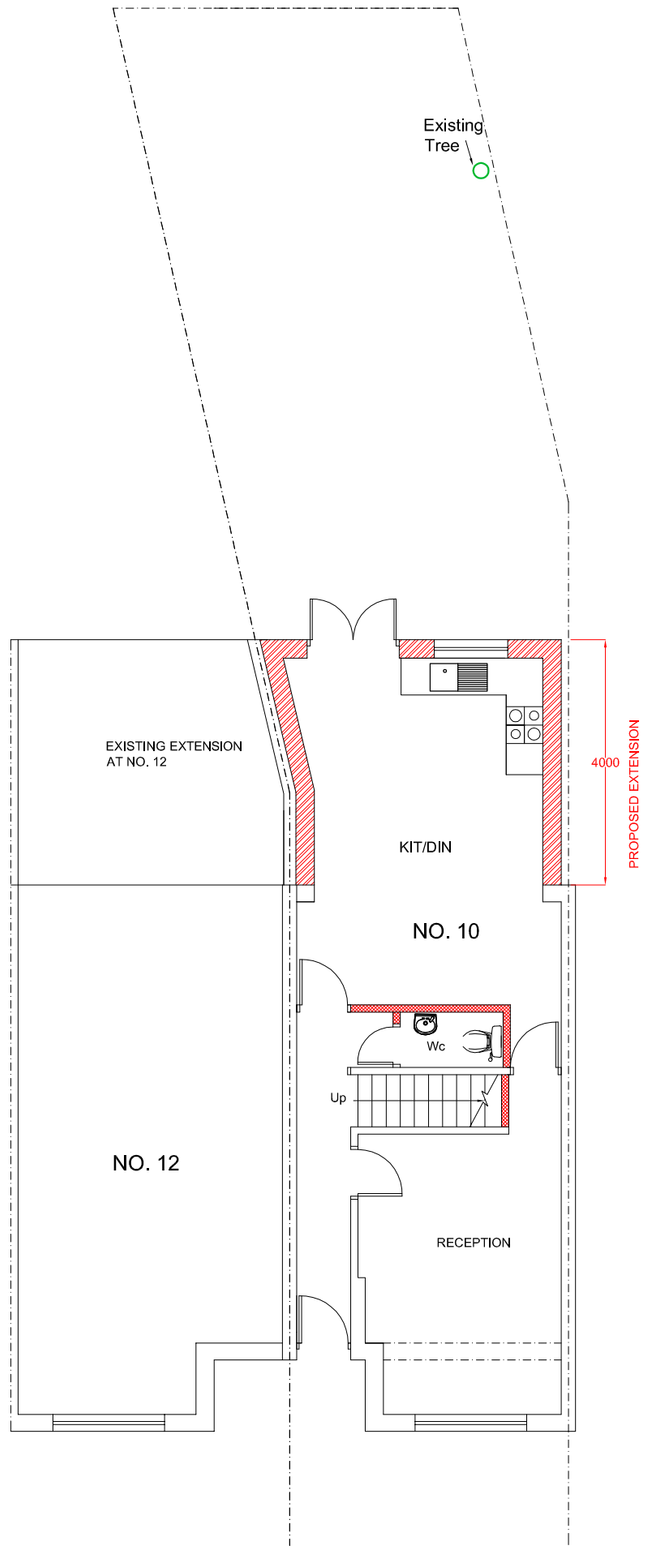


PROPOSED GROUND FLOOR PLAN

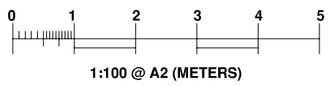


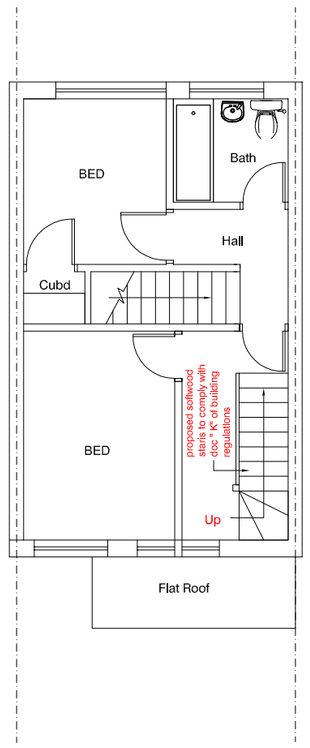


PROPOSED FIRST FLOOR PLAN

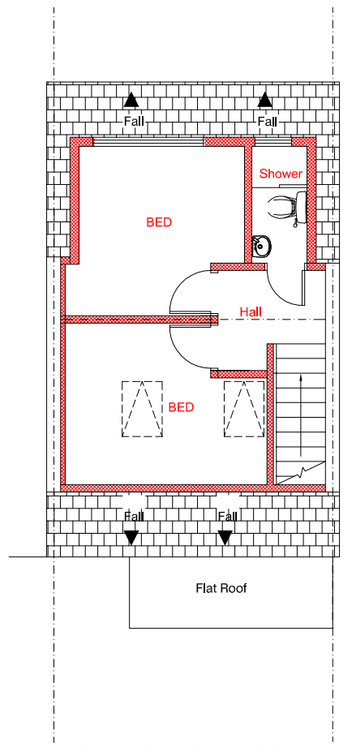


PROPOSED 2ND FLOOR PLAN

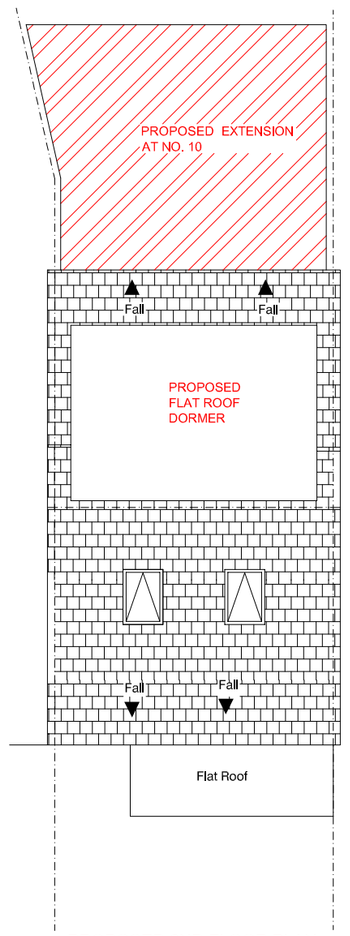


PROPOSED 2ND FLOOR PLAN


Future Vision
Planning & Development consultants

Suite -104 ,
344-348 , High Road, ILford
Essex, IG11QP
Tel:07402234647
Email:futurevisions27@gmail.com


**CLIENT**

Mr . Nahar Singh Sarwan

**JOB TITLE**

Proposal for Single storey Rear extension
Roof extension to include formation of dormer
in rear roof slope to a Dwelling House

site at 10 Morrison Road , Hayes UB4 9JP

**DRAWING TITLE**

Proposed Plans

| **SCALE** | **DATE** |
|---|---|
| 1-100@A2 | 12-09-2022 |
| **DRAWING NO.** | **REVISION-** |
| FV-2022-02- | |