
AERIAL VIEW

Site shown
in red



Description of proposed works
Detached bungalow to be converted to two storey dwelling with roof space made into habitable loft conversion.
Single storey rear extension.
Garage conversion to habitable space.

Drawing nos.	scale	Description
01	1:1250	Title sheet & Location Plan
Existing		
02	.....	Aerial views
03	1:100	Site plan
04	1:100	Ground floor plan
05	1:100	Loft floor plan
06	1:100	Roof plan
07	1:100	Elevations - Front + Rear
08	1:100	Elevations - Side
09	.....	Photos - front, rear & garden views
Proposed		
10	1:100	Site plan
11	1:100	Ground floor plan
12	1:100	First floor plan
13	1:100	Loft floor plan
14	1:100	Roof plan
15	1:100	Elevations - Front + Rear
16	1:100	Elevations - Side
17	.....	Planning statement

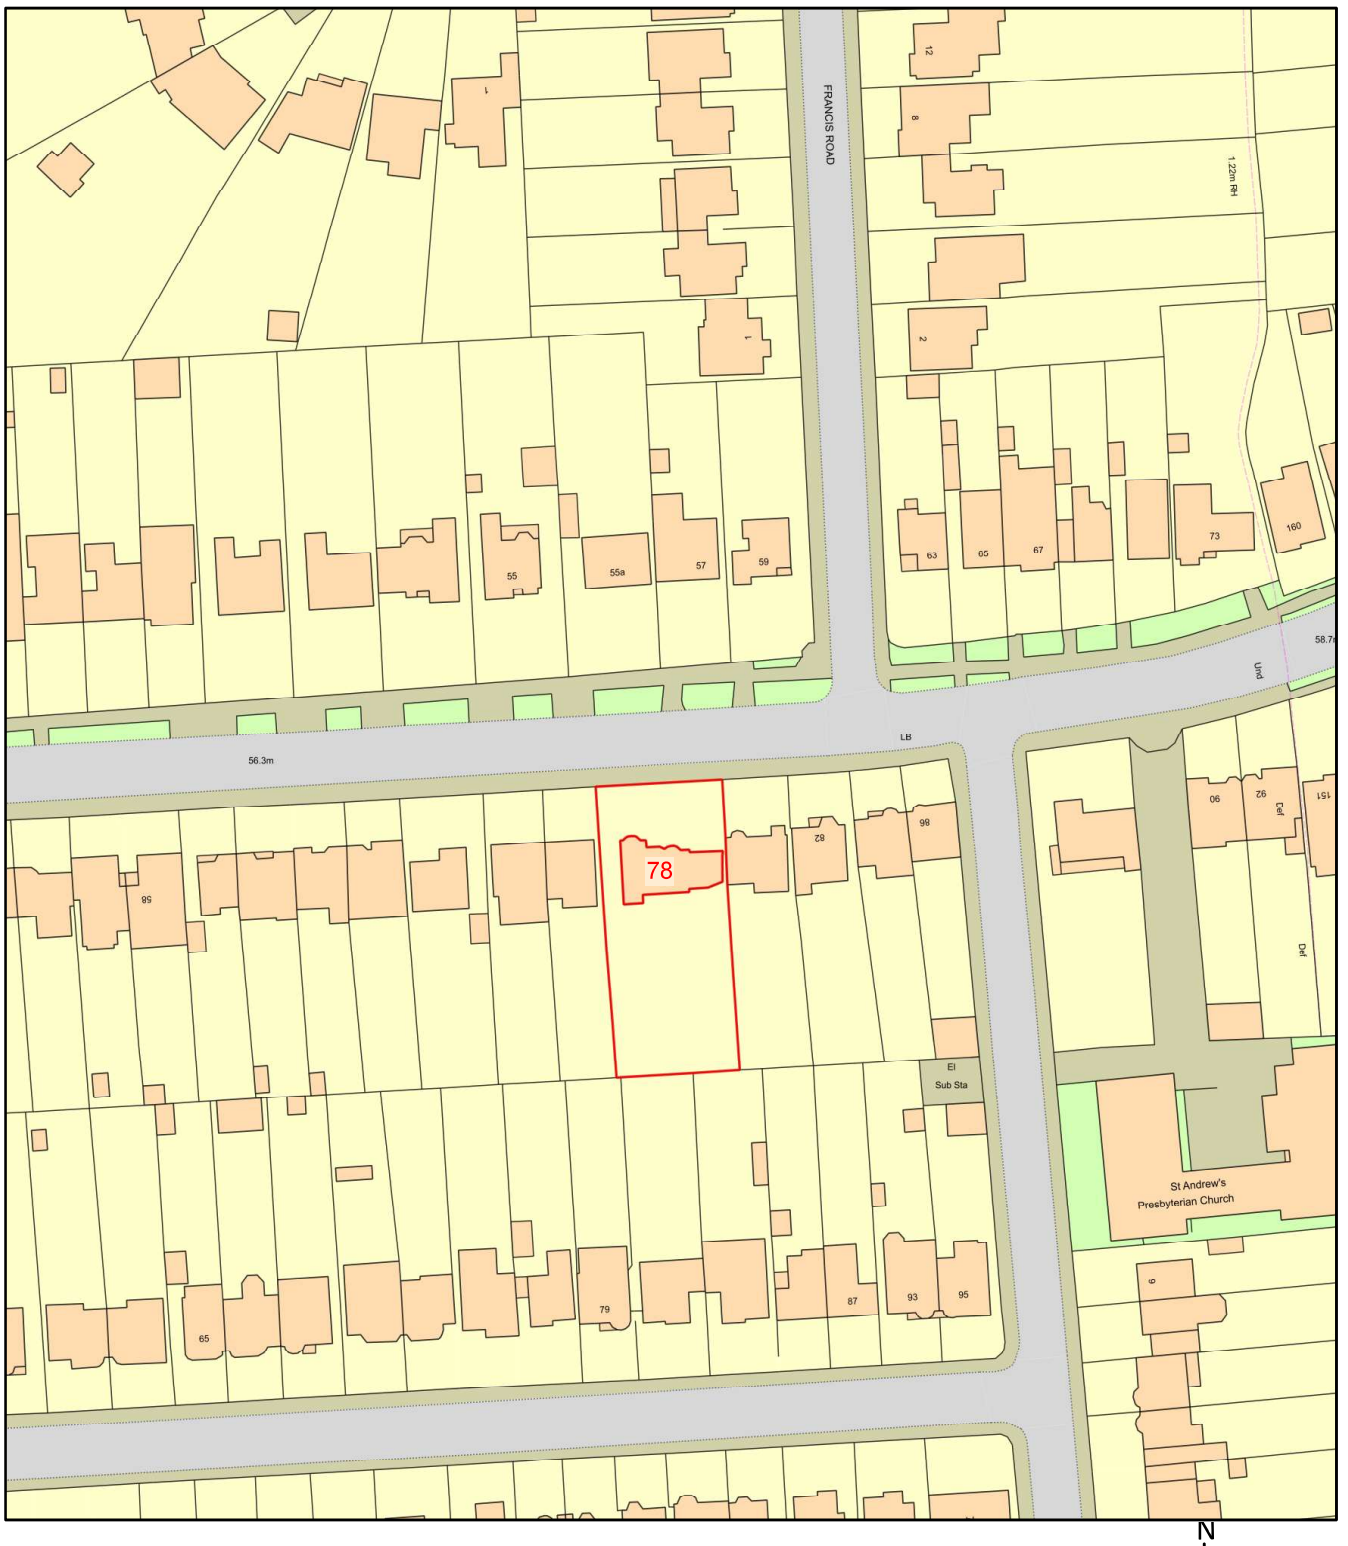

LOCATION PLAN

Site boundary
shown in red

Approx. areas

Existing

Site area - 1000 sq. meters.
Ground Floor +
Garage - 130 sq. meters.

Proposed

Ground Floor - 60 sq. meters.

scale - 1 : 1250 @ A3

0 20m 40m 100m
10m 30m 50m

SSK ARCHITECTS
tel : 0796 222 3141
email : **sandeep@sskarchitects.co.uk**

N

DRAWING TITLES & LOCATION PLAN

Purpose - Householder planning application

All dimensions to be checked on site.
All omissions & discrepancies to be reported to the designer.

© SSK architects owns the copyright of this drawing which must not be reproduced in whole or part without the written permission.

PROJECT: 78 Bridle Road, Pinner, HA5 2SH

DATE: 20/09/2026

DWG NO: TITLE SHEET 01

REVISION: