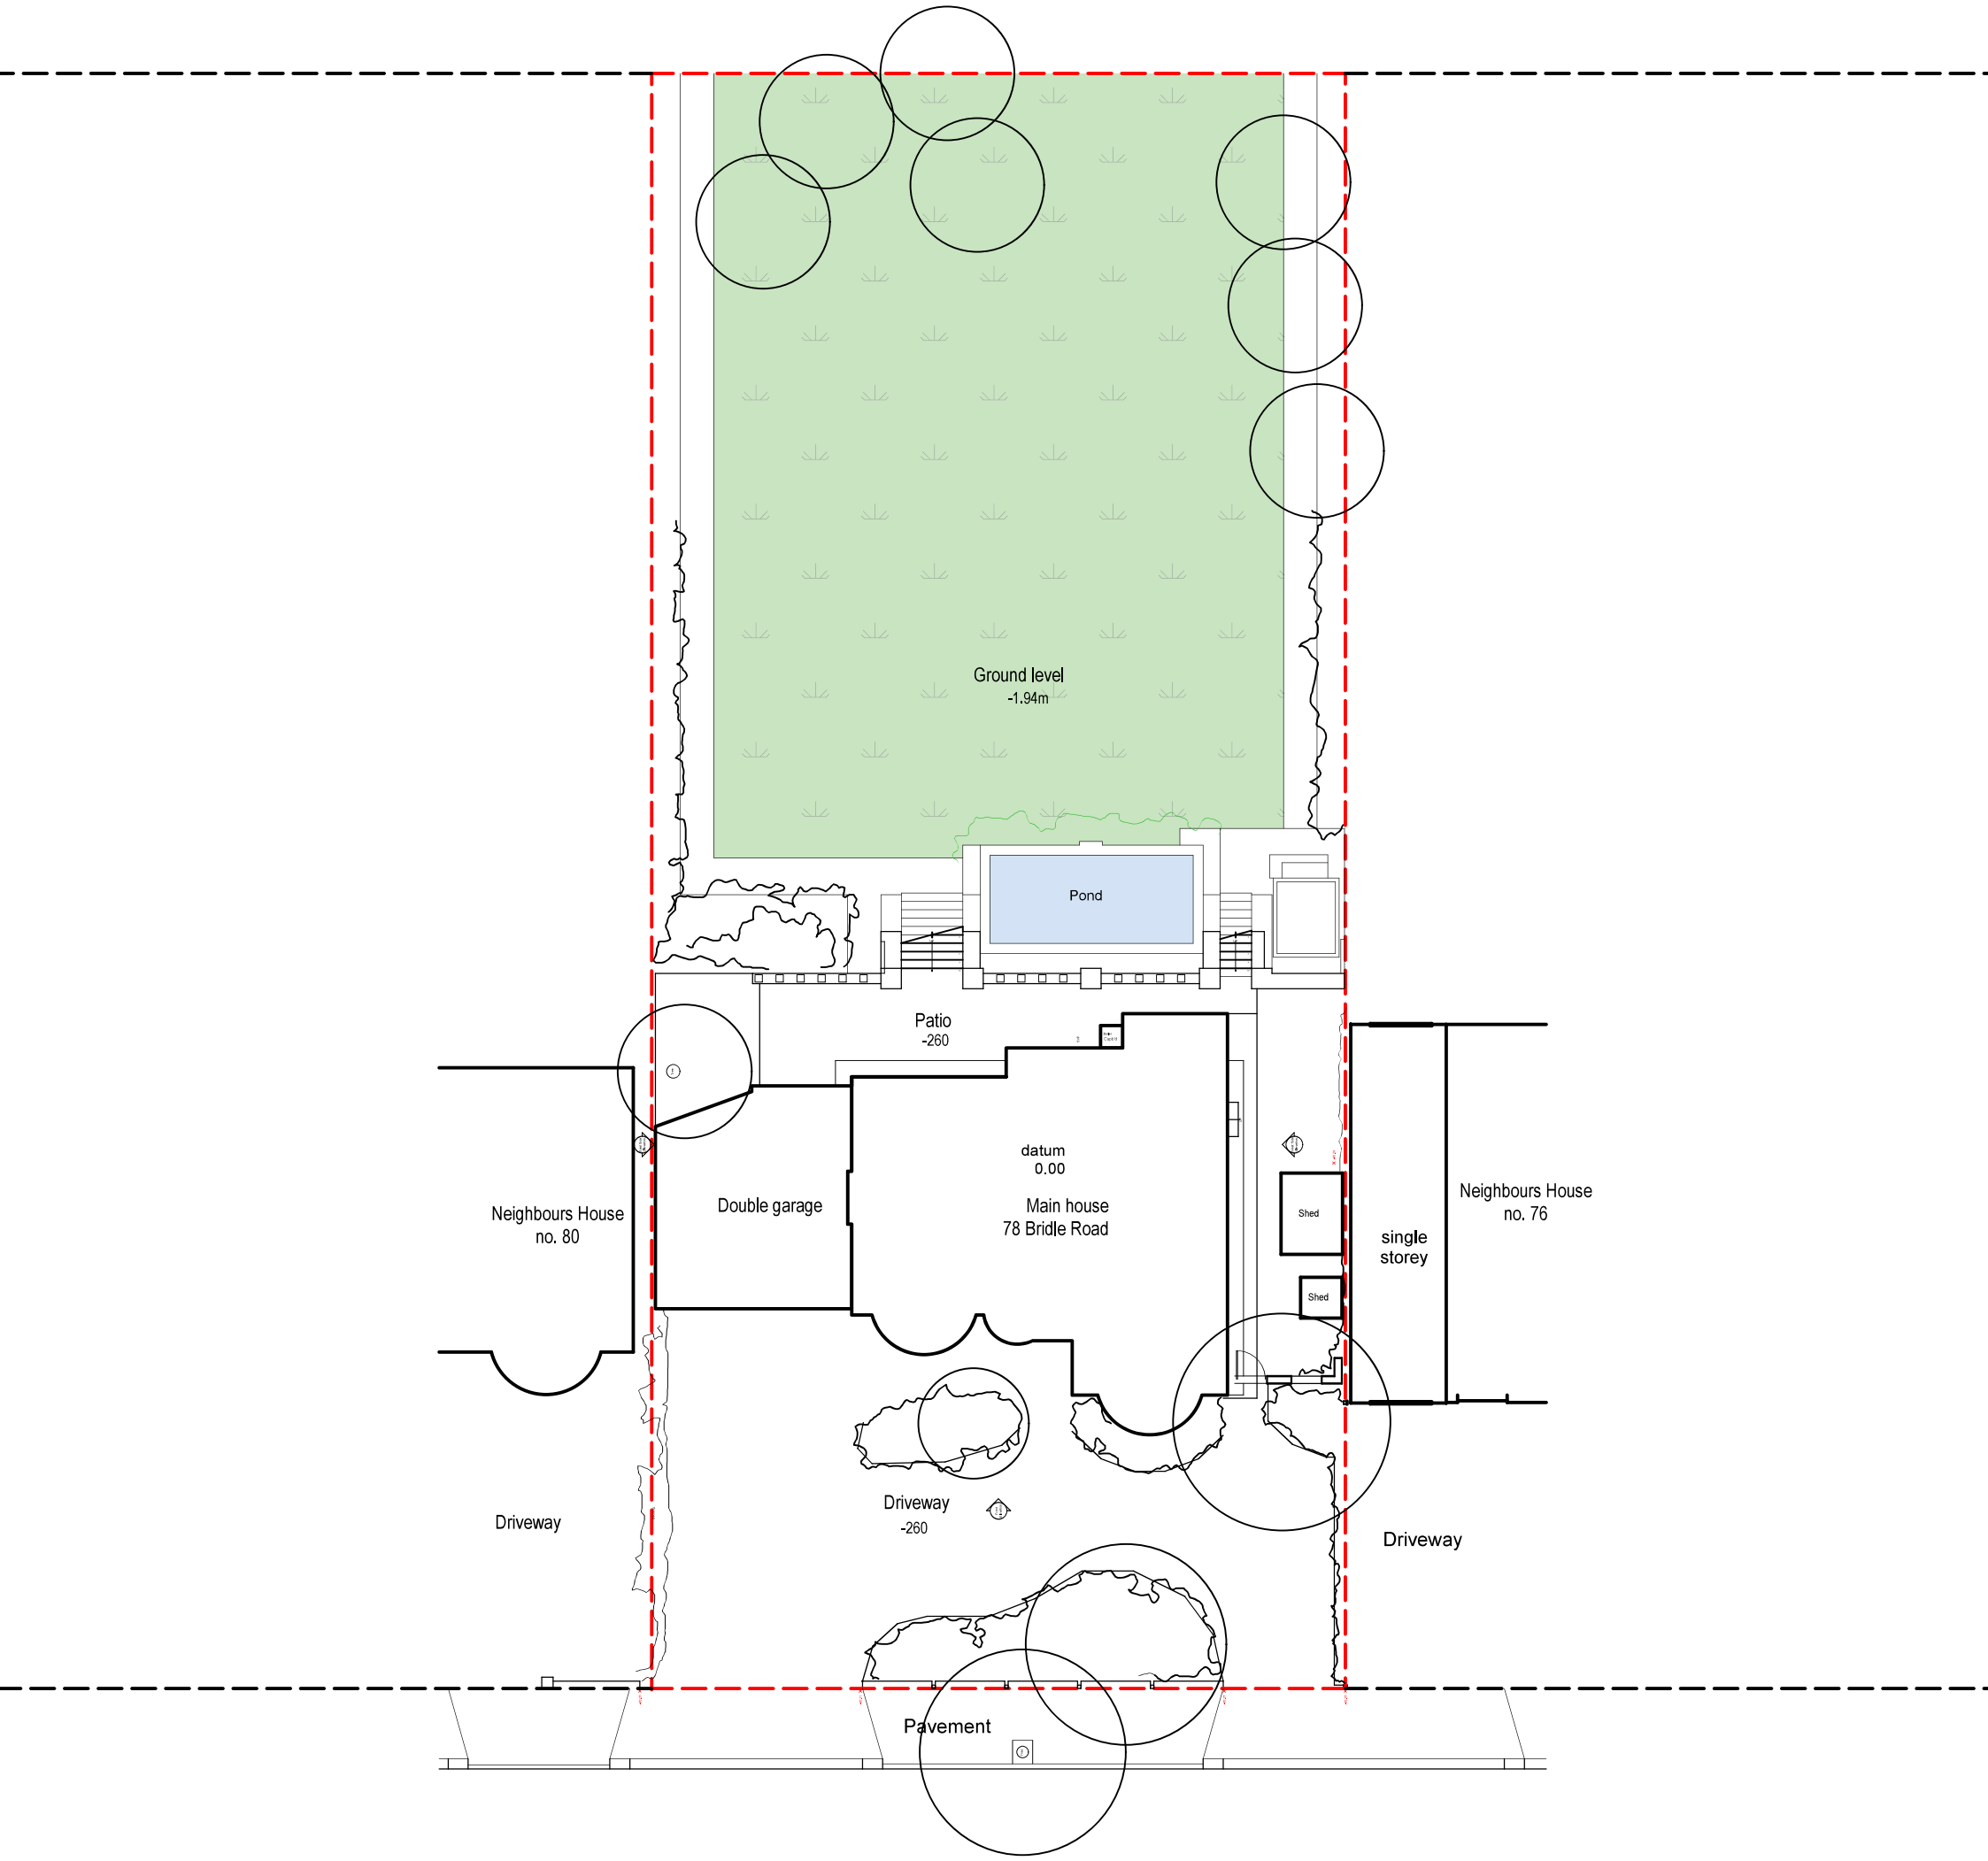


SSK ARCHITECTS
tel : 0796 222 3141
email : **sandeep@sskarchitects.co.uk**

2m 4m 6m 8m 10m 12m
0 1m 3m 5m 7m 9m 11m 13m

scale - 1 : 200 @ A3

REV A - 10/11/2026

1:200 site plan

EXISTING

Purpose - Householder planning application

All dimensions to be checked on site.
All omissions & discrepancies to be reported to the designer.

© SSK architects owns the copyright of this drawing which must not be reproduced in whole or part without the written permission.

PROJECT: 78 Bridle Road, Pinner, HA5 2SH

DATE: 20/09/2026

DWG. TITLE: EXG SITE

03

REVISION: A