


SIDE ELEVATION - EAST

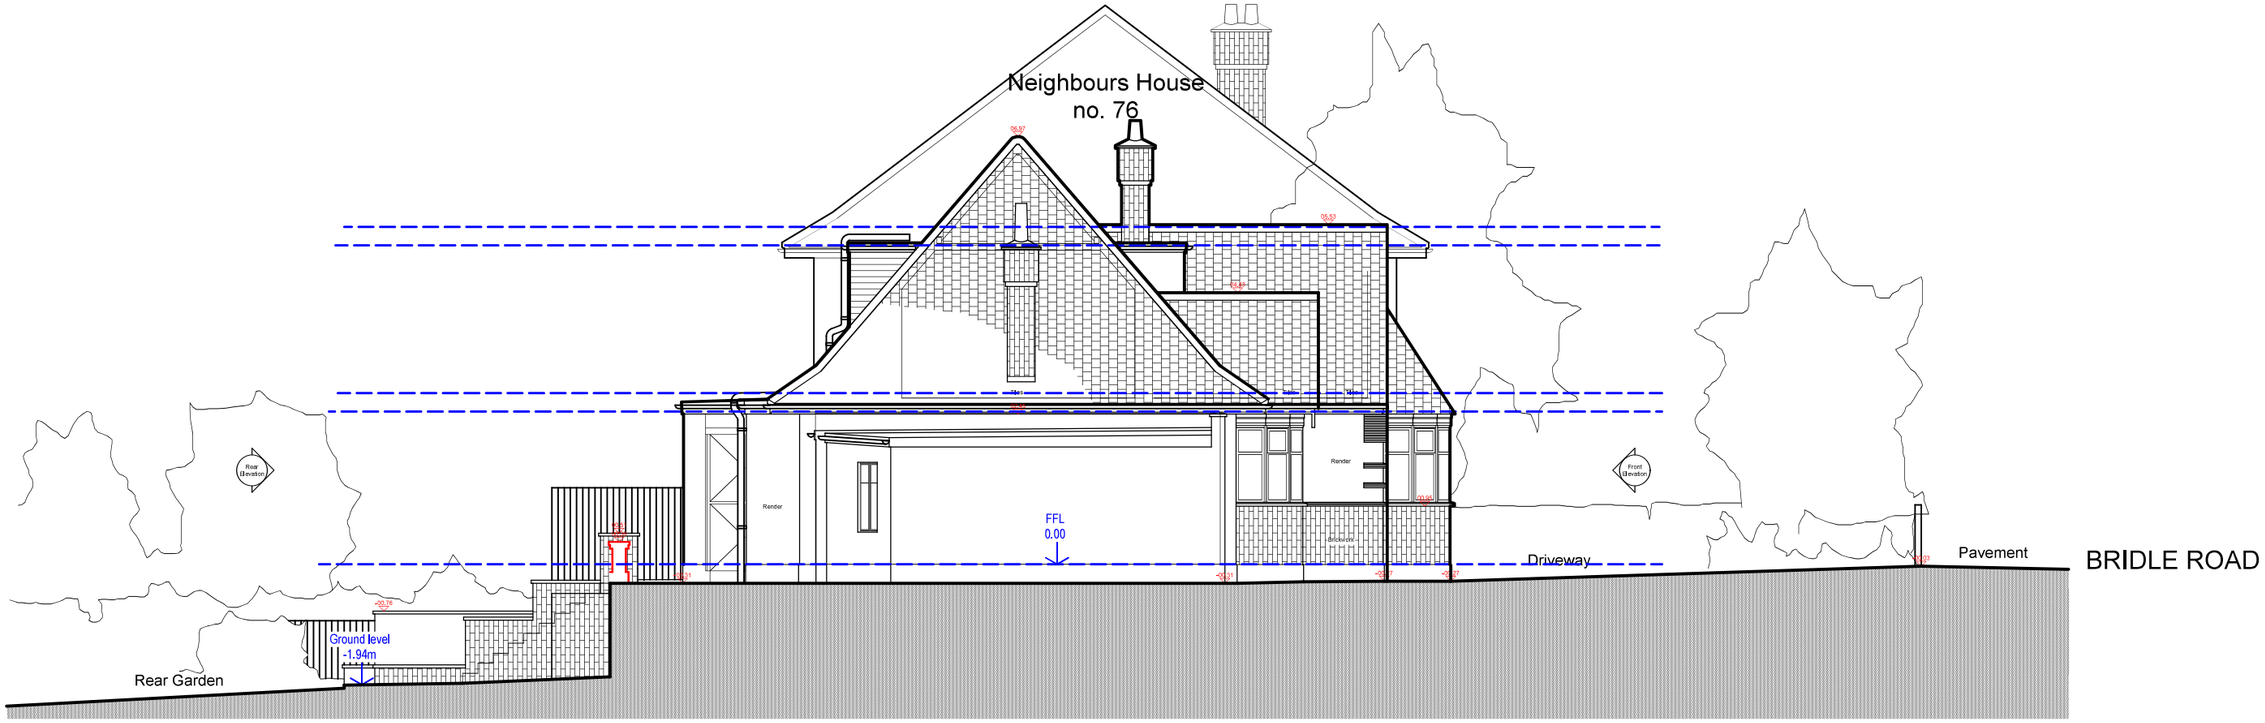

SIDE ELEVATION - WEST

EXISTING

Purpose - Householder planning application

SSK ARCHITECTS
tel : 0796 222 3141
email : **sandeep@sskarchitects.co.uk**

0 1m 2m 3m 4m 5m 6m 7m 8m 9m

scale - 1 : 100 @ A3

All dimensions to be checked on site.
All omissions & discrepancies to be reported to the designer.

PROJECT: 78 Bridle Road, Pinner, HA5 2SH

DATE: 20/09/2026

© SSK architects owns the copyright of this drawing which must not be reproduced in whole or part without the written permission.

DWG. TITLE: **EXG ELEVATIONS**

08

REVISION: