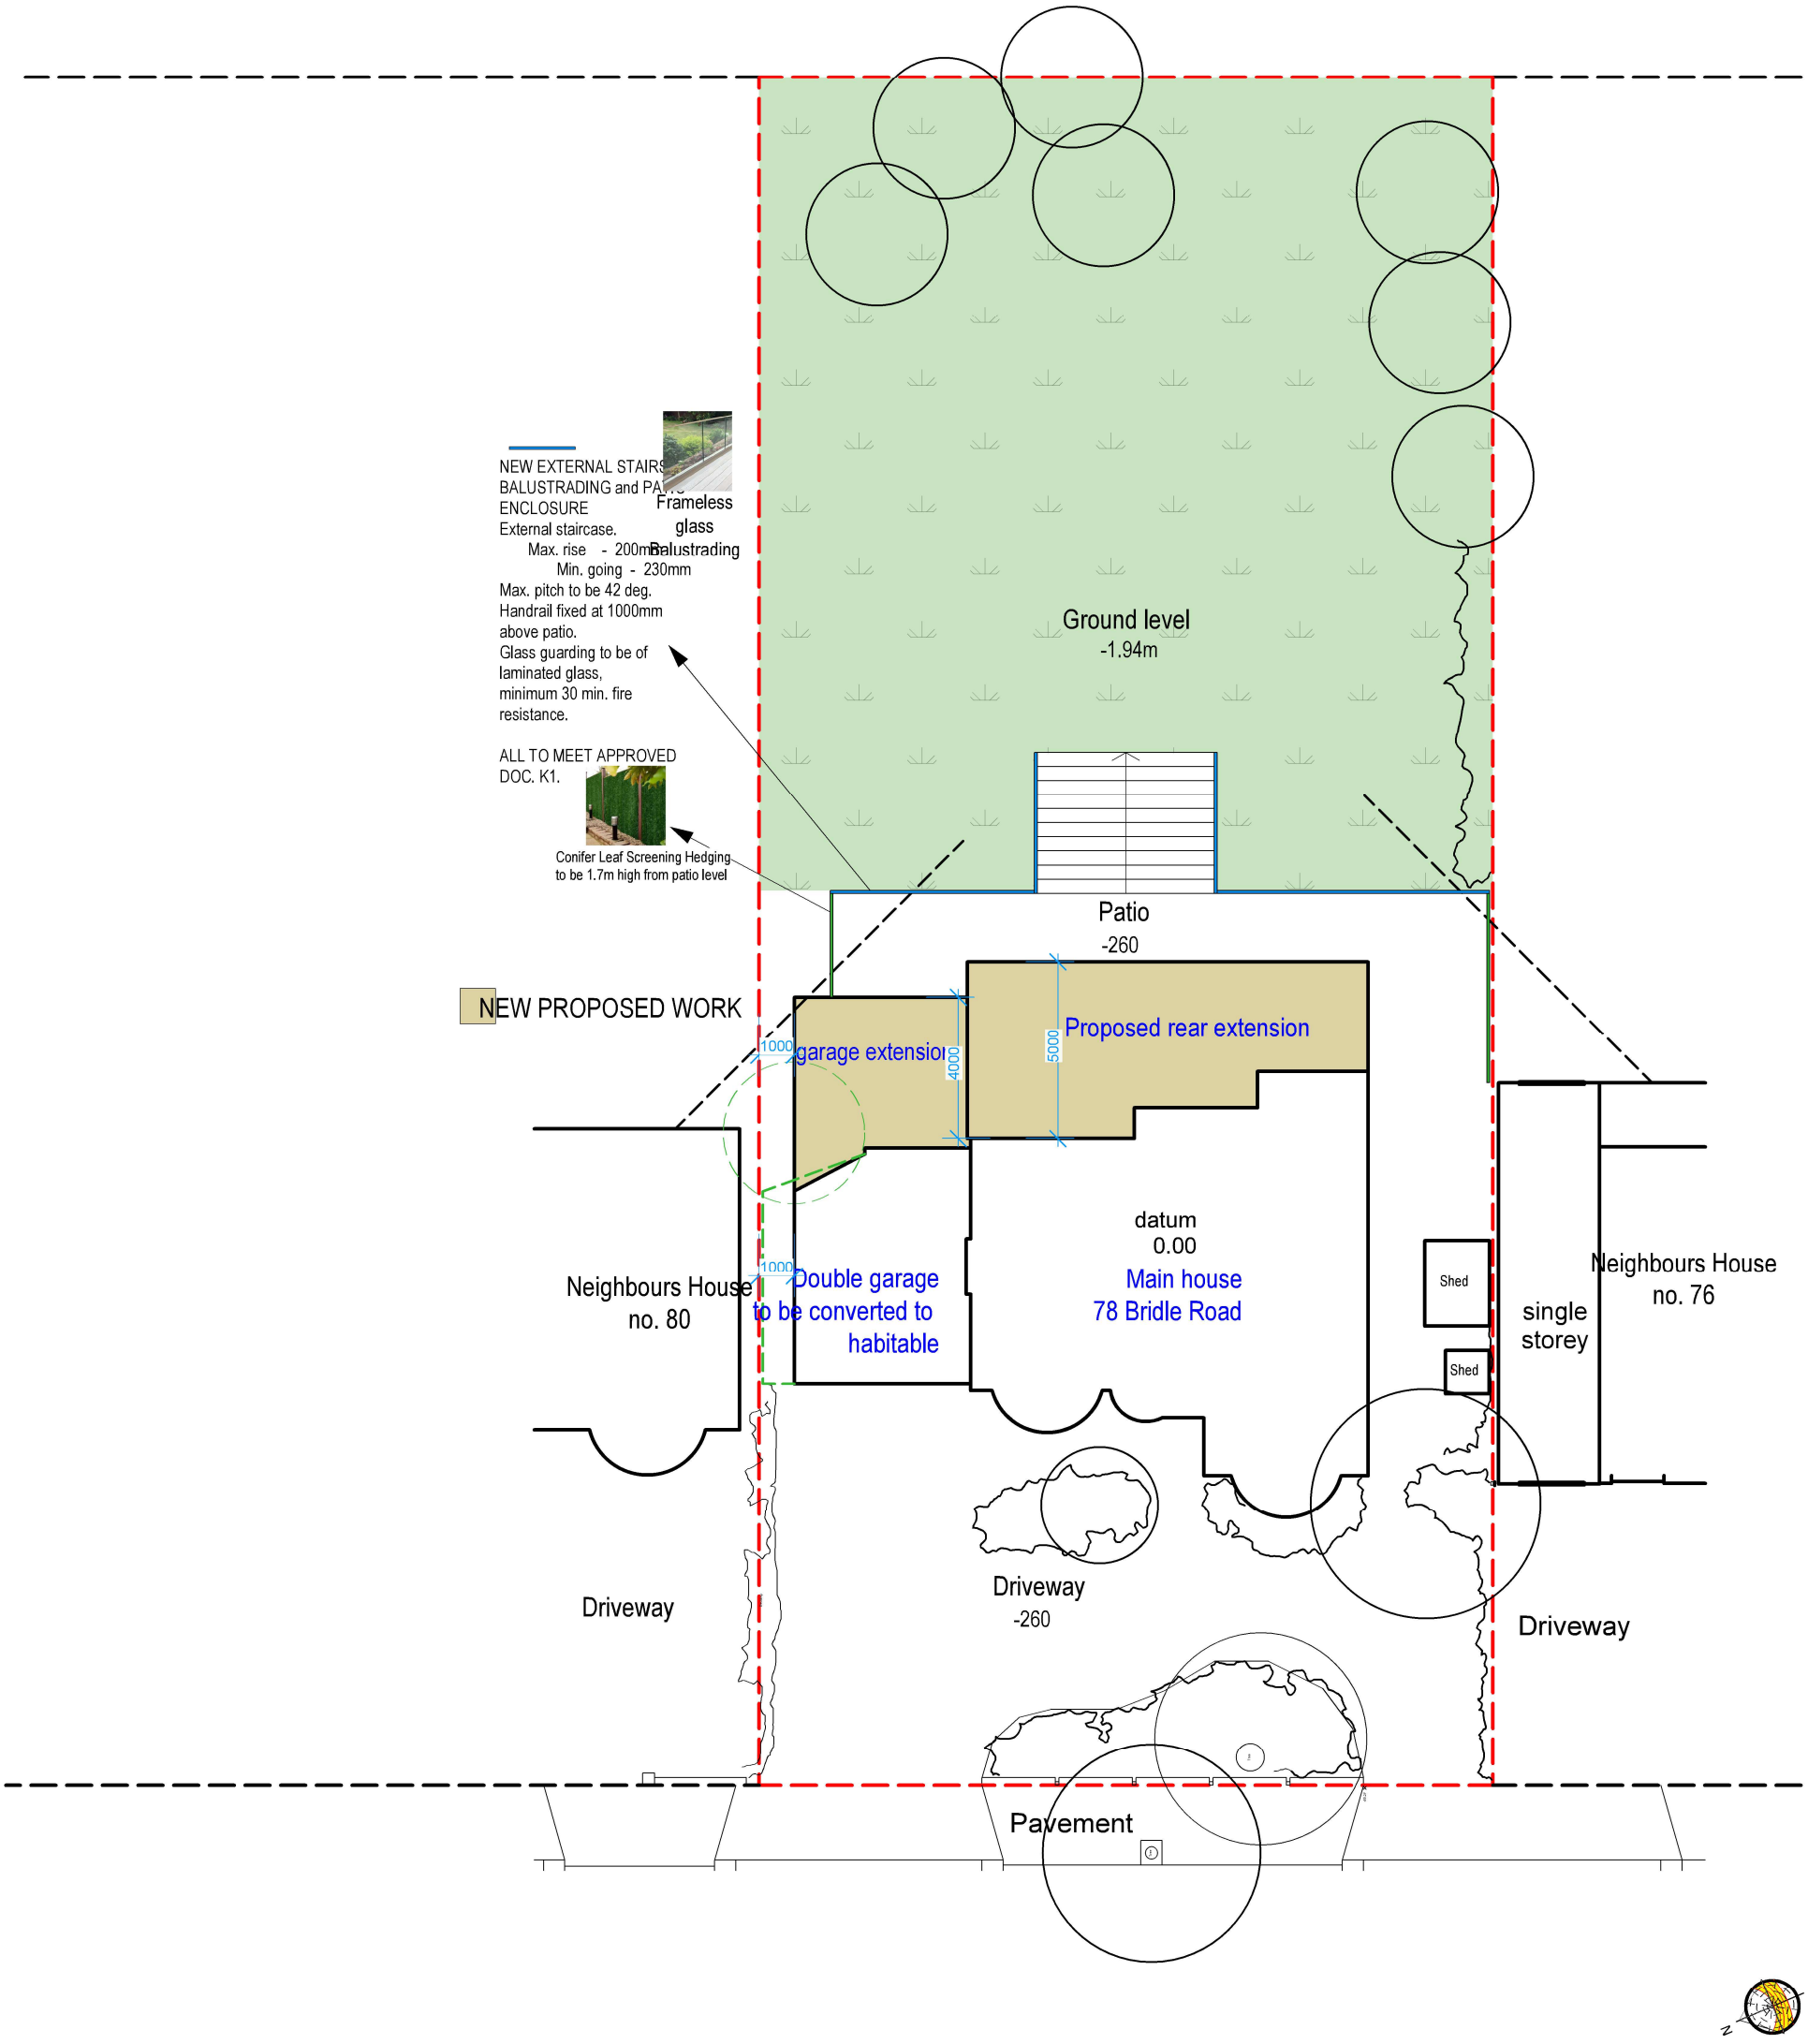


10 PROP SITE PLAN
Scale: 1:200

PROPOSED

REV A - 10/11/2026
1:200 site plan

Purpose - Householder planning application

SSK ARCHITECTS
tel : 0796 222 3141
email : sandeep@sskarchitects.co.uk

scale - 1 : 200 @ A3

All dimensions to be checked on site. All omissions & discrepancies to be reported to the designer.	PROJECT: 78 Bridle Road, Pinner, HA5 2SH	DATE: 20/09/2026
© SSK architects owns the copyright of this drawing which must not be reproduced in whole or part without the written permission.	DWG NO: PROP SITE 10	REVISION: A