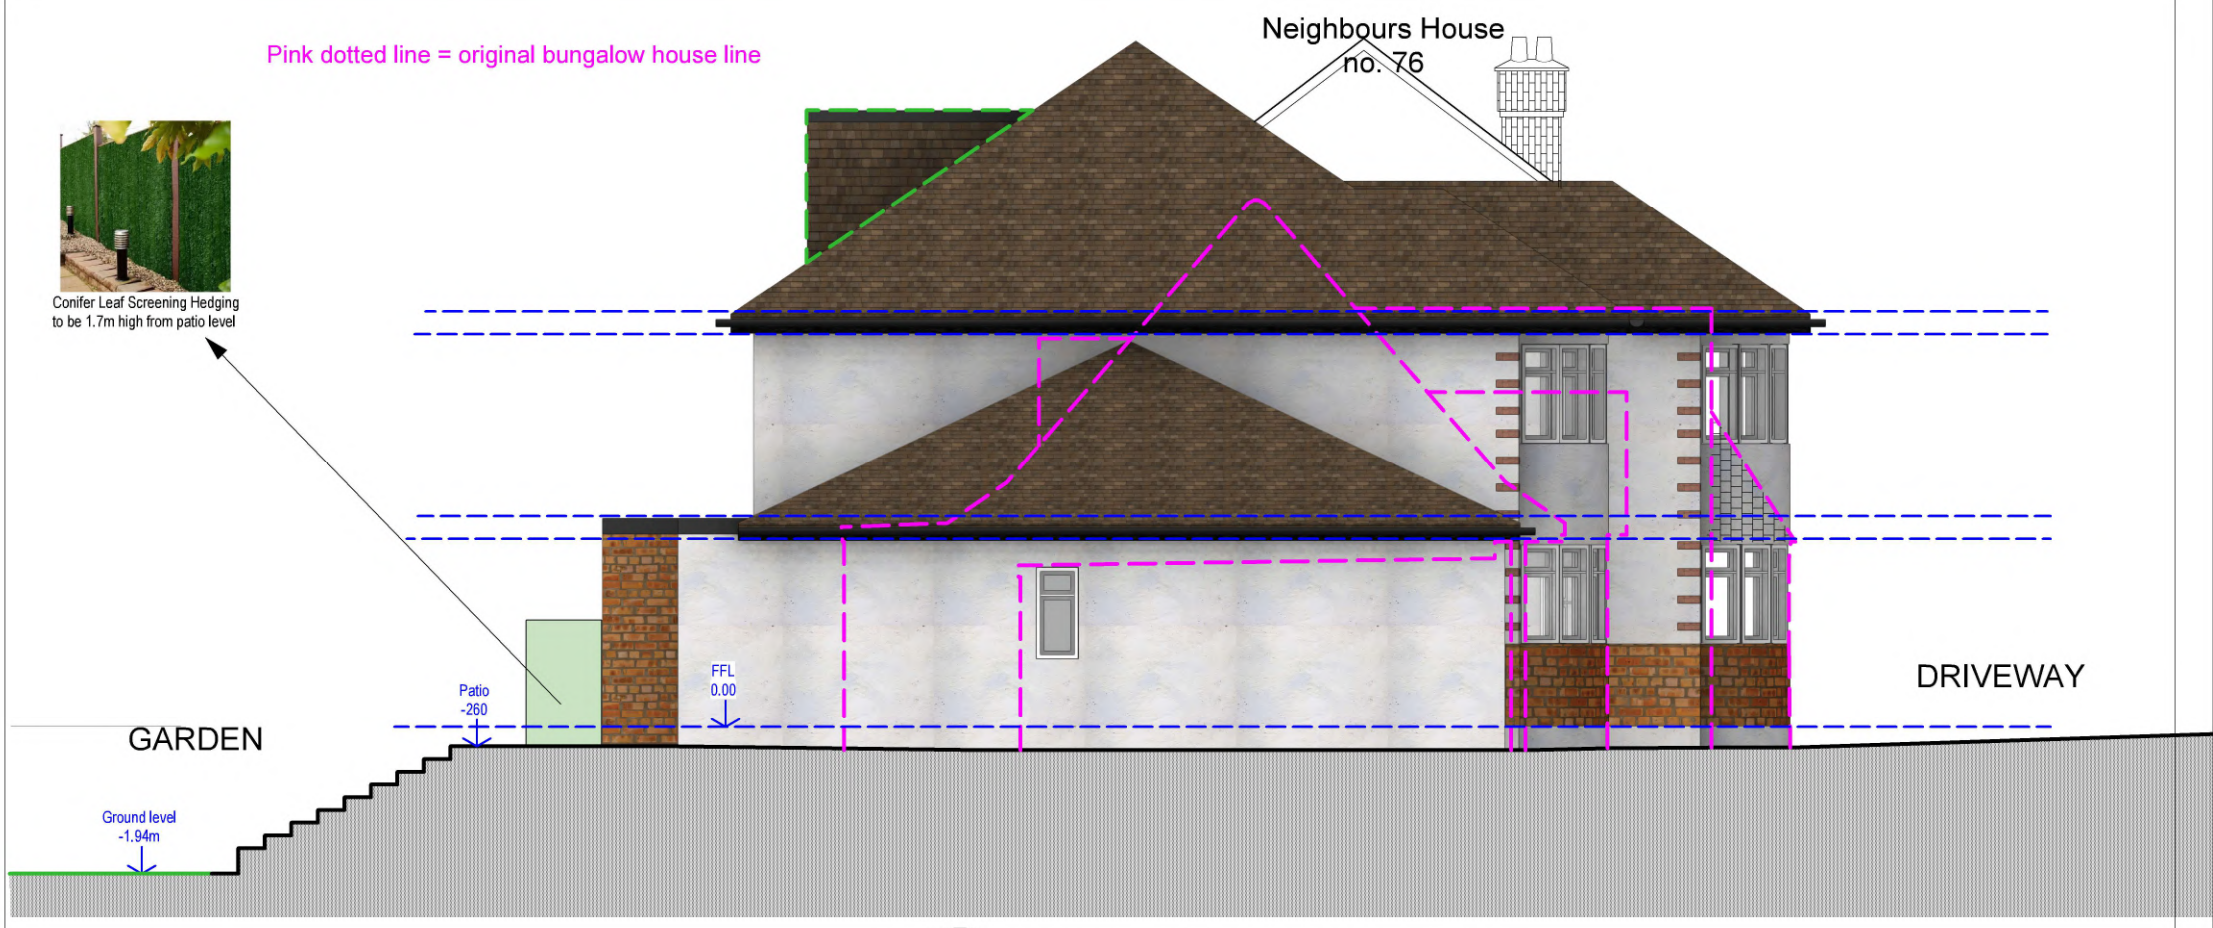


1 **01 PROP SIDE ELEV**
Scale: 1:100

GENERAL - New materials used in exterior work to match existing.

WALLS - To be facing brickwork and render painted white

WINDOWS - All new windows to be double glazed, profile to match existing + set within opening to match existing.

- Side windows to be obscure glazing, top opening to be 1.7m from FFL.

ROOFLIGHTS 'Velux' or similar. Projection to be max. 150mm beyond the plane of the roof-slope & flat roof.


DOORS - All new doors to be double glazed , profile to match existing + set within opening to match existing.

RWP & GUTTERS - to be UPVc black to match existing.

EAVES - Detail to match existing, ie height of fascia & soffit width + colour of soffit and fascia

ROOF - **Pitch roof** - Plain red/brown roof tiles to match existing. Tile type, size & colour to match existing.
Flat roof - to be GRP grey/black colour

PROPOSED WORK TO MATCH EXISTING

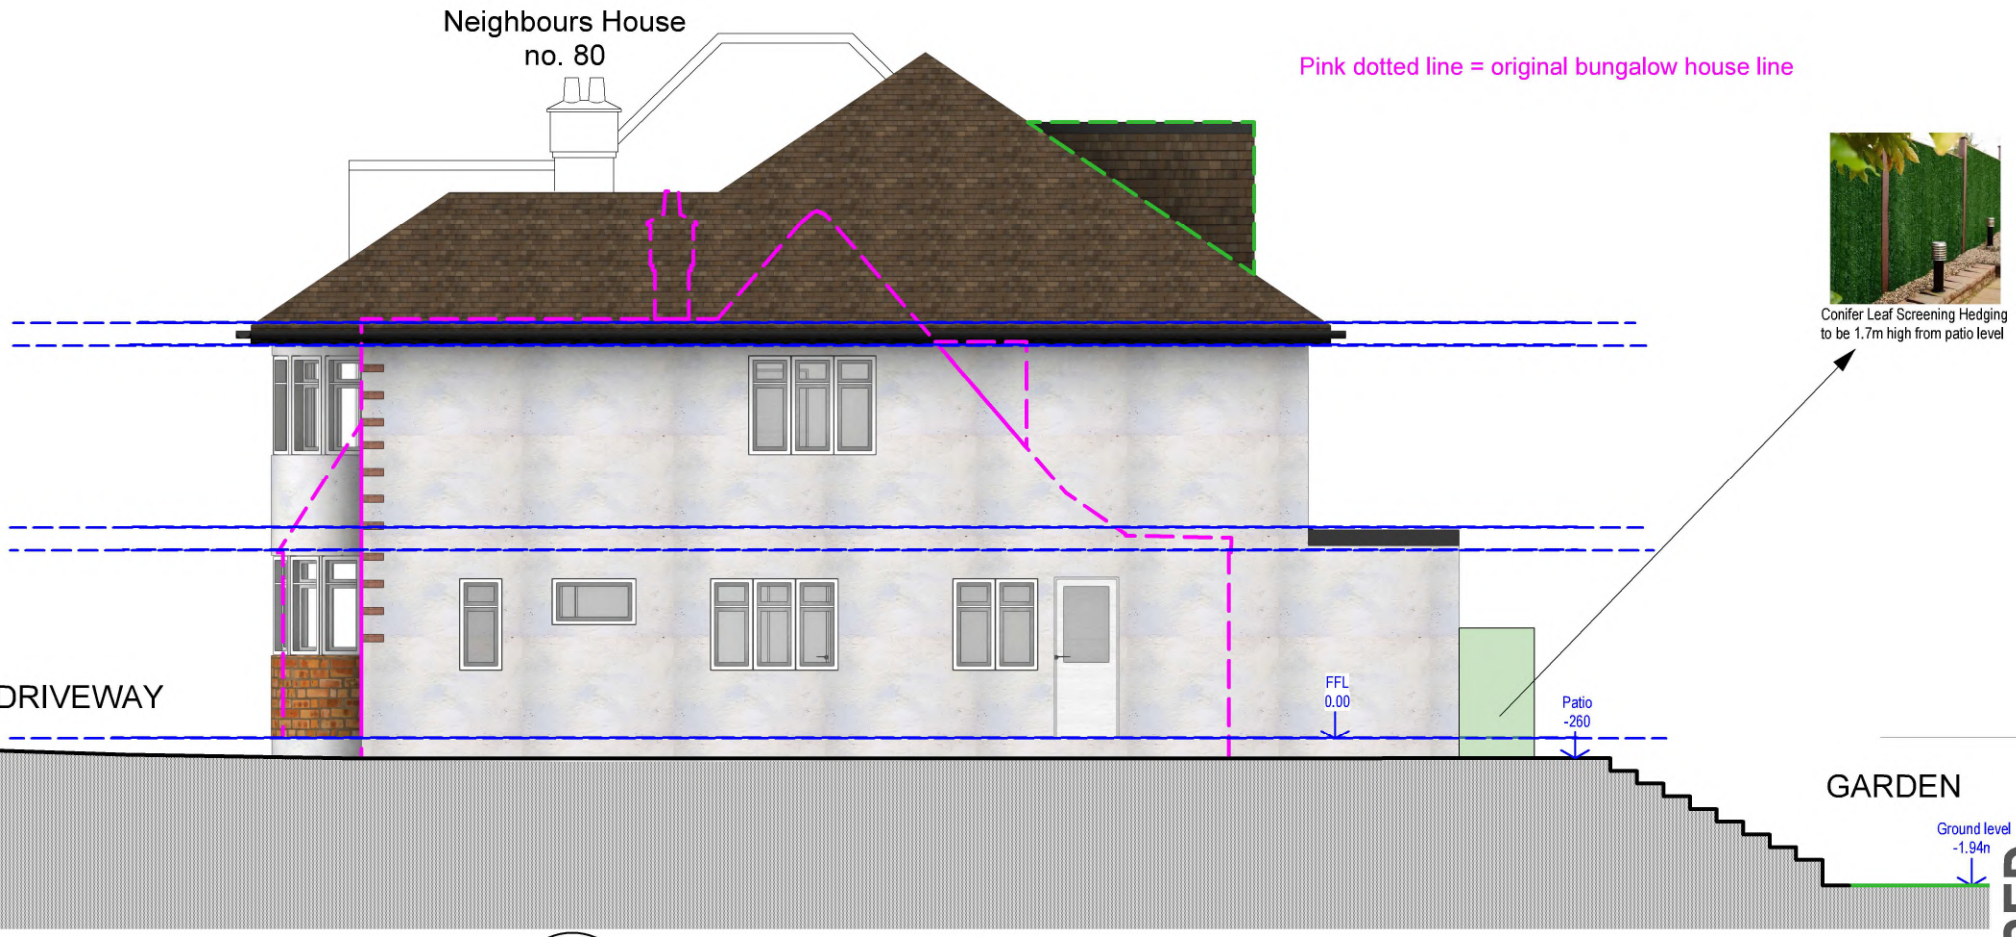

2 **02 PROP SIDE ELEV**
Scale: 1:100

PROPOSED

SSK ARCHITECTS
tel : 0796 222 3141
email : sandeep@sskarchitects.co.uk

0 1m 2m 3m 4m 5m 6m 7m 8m 9m

scale - 1 : 100 @ A3

Purpose - Householder planning application

All dimensions to be checked on site.
All omissions & discrepancies to be reported to the designer.

© SSK architects owns the copyright of this drawing which must not be reproduced in whole or part without the written permission.

PROJECT: 78 Bridle Road, Pinner, HA5 2SH

DATE: 20/09/2026

DWG NO: PROP ELEV 16

REVISION: