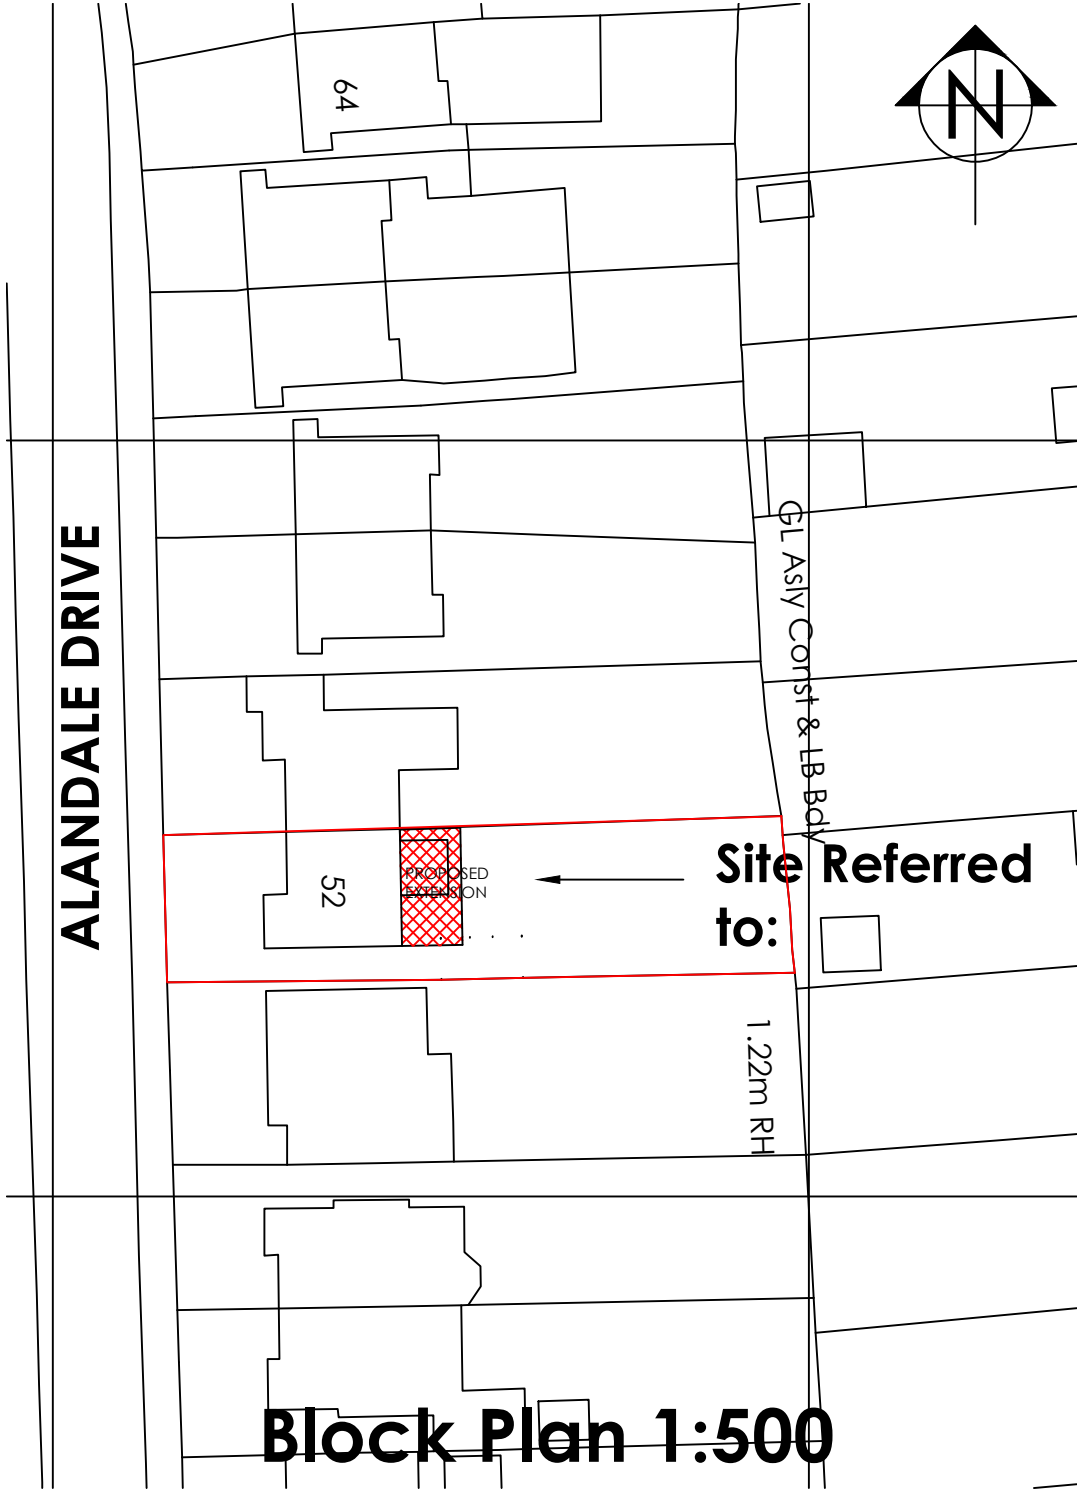

Block Plan 1:500

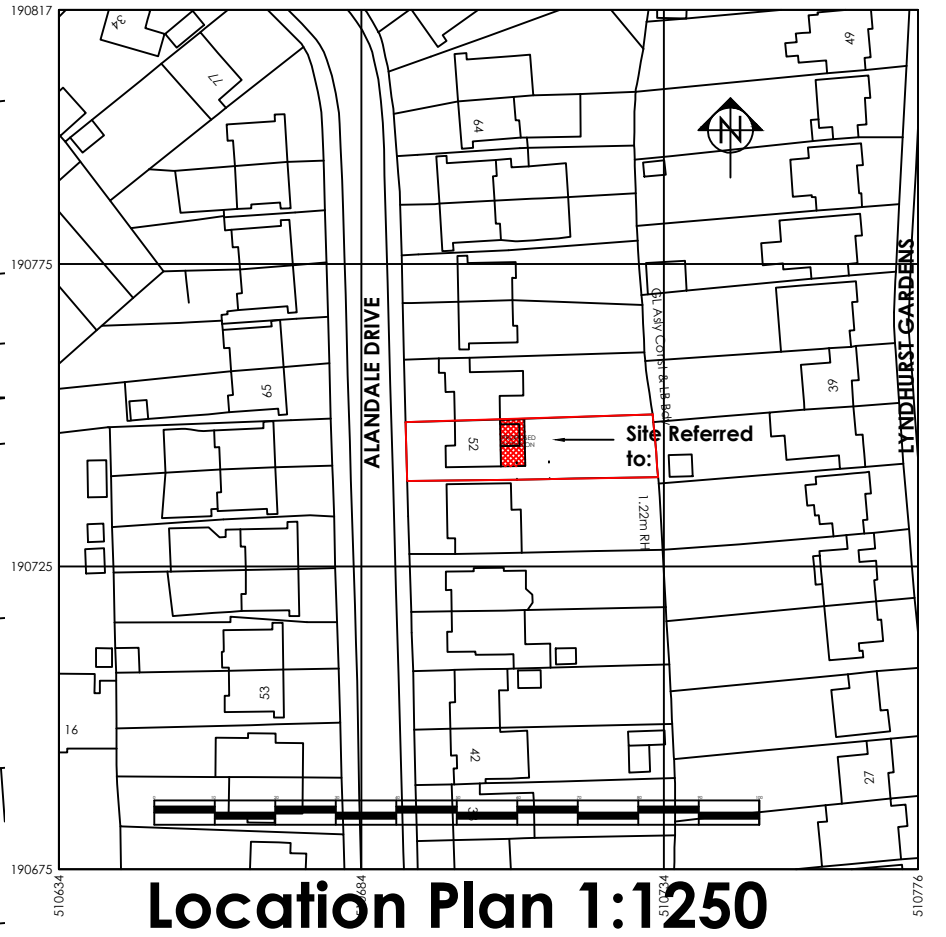

Location Plan 1:1250

Produced on 11 May 2023 from the Ordnance Survey National Geographic Database and incorporating surveyed revision available at this date.
This map shows the area bounded by 510634 190675,510776 190675,510776 190817,510634 190817,510634 190675
Crown copyright and database rights 2023 OS 100054135. Supplied by copla ltd trading as UKPlanningMaps.com a licensed Ordnance Survey partner (OS 100054135
Data licence expires 11 May 2024. Unique plan reference: v2c//948171/1278987

Copyright of this drawing is retained by Designed Images.
All dimensions to be verified on Site by The Contractor and all discrepancies and/or omissions to be reported to Designed Images immediately upon discovery.

Survey has been carried out on ordinary grid.
Value 100.00m
All areas are in metres and rounded to 3 places.
Value 100.00m
Visible features in the vicinity of any boundaries as shown on the plan are approximate and may not represent the extent of legally conveyed ownership.

Notes:

Job No.	52ALAN
Sheet	1 of 1
Drawing	52ALAN-EPPE01
Rev.	00
Date	May 2023
Scale	1:1250 + 1:500 @ A4
Author	BJS
Checked	RMK

Catalina Cervera

52 Alandale Drive, Northwood

Proposed Rear Extension

Site + Location Plan

Designed Images
architecture + interior design : planning
London
23 Lilly Commons Stanmore HA7 3RE
tel: 44(0)7538 444 179
www.designedimages.co.uk