EXISTING GROUND FLOOR

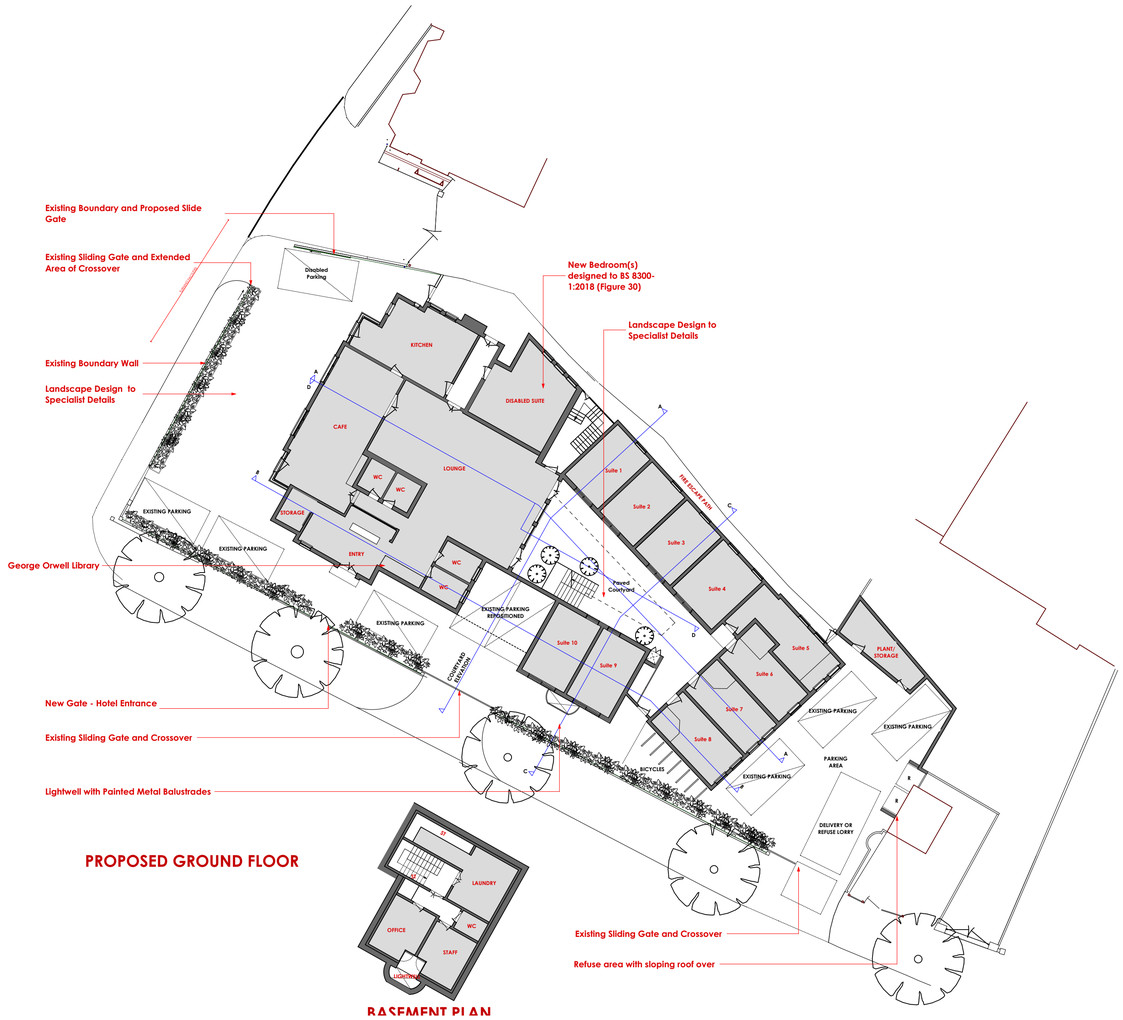

PROPOSED GROUND FLOOR

BASEMENT PLAN

N

SCALE BAR (METERS)

PTP

architects
London

Walmer Courtyard
225 Walmer Road
Holland Park
London W11 4EY
Tel : 0207 - 221 5568
E-mail: mail@ptp-architects.com

Site :

Drg no : FHH- PP-206

Title : COMPARISON EXISTING AND PROPOSED GROUND FLOOR PLAN

Date : 01 DECEMBER 2021

Scale : 1:200 @ A3

Do not scale this from drawing :
All dimensions to be checked on site

Rev.	Date

PLANNING APPLICATION

Last Revision - note :

Copyright in this drawing remains with architects PTP Architects London Ltd and no express or implied licence is granted by way of this drawing or otherwise to reproduce this drawing or the design contained in it