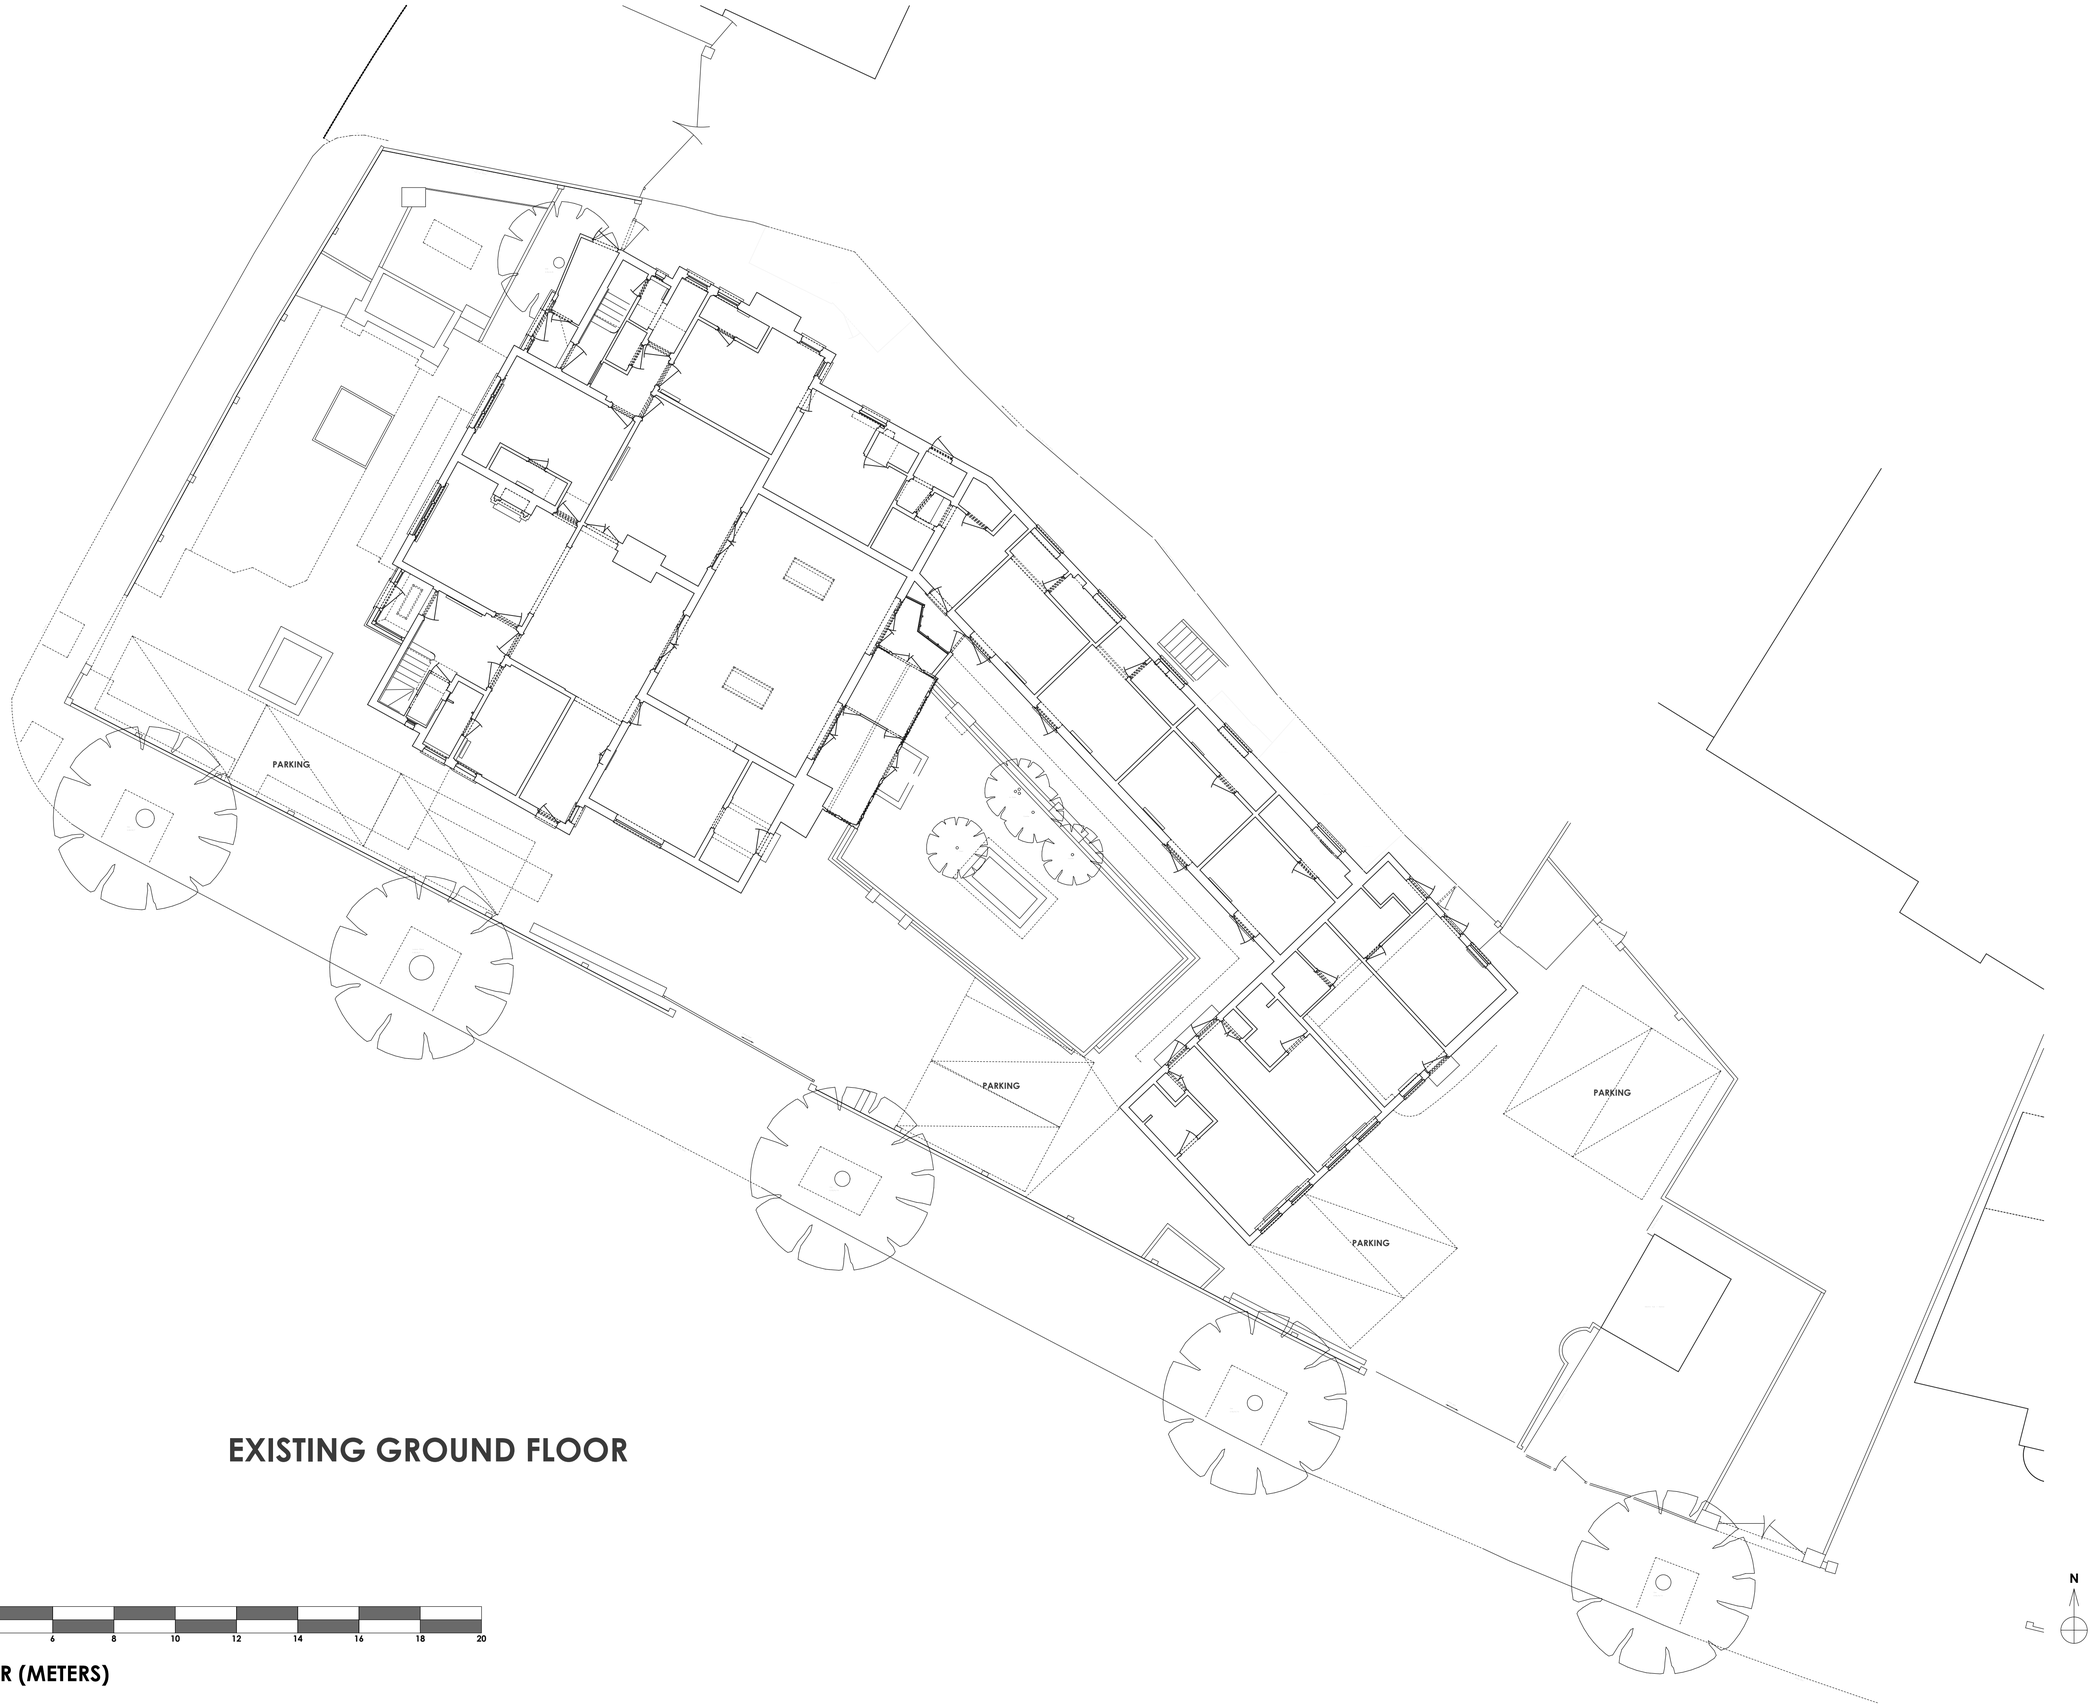

EXISTING GROUND FLOOR

0 2 4 6 8 10 12 14 16 18 20

SCALE BAR (METERS)

PTP

architects
London

Walmer Courtyard
225 Walmer Road
Holland Park
London W11 4EY
Tel : 0207 - 221 5568
E-mail: mail@ptp-architects.com

Site : FOUNTAIN HOTEL, UB3 2LW

Drg no : FHH-EX-101

Title : AS EXISTING
OUTLINE GROUND FLOOR

Date : 08/12/2021

Scale : 1:100 @ A1

Do not scale this from drawing :
All dimensions to be checked on site

Rev.	Date

Last Revision - note :

PLANNING APPLICATION

Copyright in this drawing remains with architects PTP Architects London Ltd and no express or implied licence is granted by way of this drawing or otherwise to reproduce this drawing or the design contained in it