PROPOSED NORTH ELEVATION

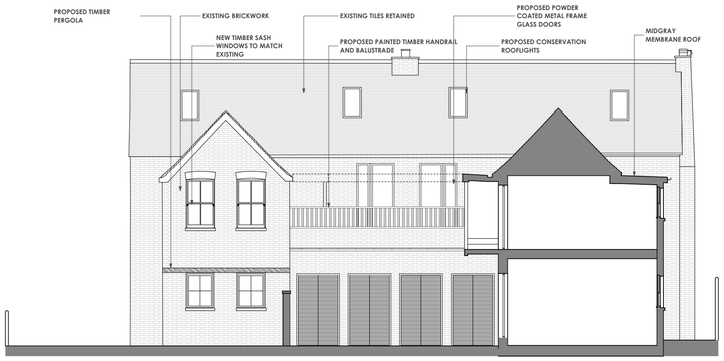

PROPOSED COURTYARD ELEVATION

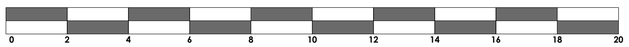

SCALE BAR (METERS)

PTP

architects
London

Walmer Courtyard
225 Walmer Road
Holland Park
London W11 4EY
Tel : 0207 - 221 5568
E-mail: mail@ptp-architects.com

Site : FOUNTAIN HOTEL

Drg no : FHH-PP-205 REV A

Title : PROPOSED ELEVATIONS (NORTH, COURTYARD EAST)

Date : 08/12/2021

Scale : 1:100 @ A1

Do not scale this from drawing :
All dimensions to be checked on site

Rev.	Date
A	24.03.22

Last Revision - note :
A Drawing Amended as Per Planning's Comments

PLANNING APPLICATION

Copyright in this drawing remains with architects PTP Architects London Ltd and no express or implied licence is granted by way of this drawing or otherwise to reproduce this drawing or the design contained in it