

Existing Boundary and Proposed Slide Gate

Existing Sliding Gate and Extended Area of Crossover

Existing Boundary Wall

Landscape Design to Specialist Details

New Bedroom(s) designed to BS 8300-1:2018 (Figure 30) LEVEL ACCESS PROVIDED

Landscape Design to Specialist Details

George Orwell Library


New Gate - Hotel Entrance

Existing Sliding Gate and Crossover

Lightwell with Painted Metal Balustrades

PROPOSED GROUND FLOOR

BASEMENT PLAN

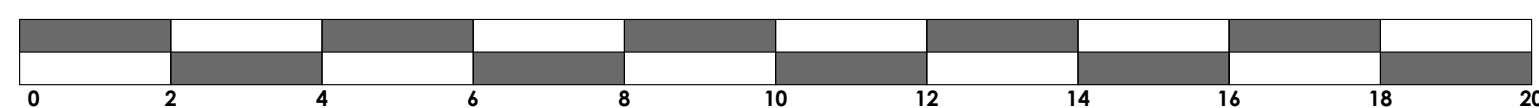

SCALE BAR (METERS)



PTP

architects
London

Walmer Courtyard
225 Walmer Road
Holland Park
London W11 4EY
Tel : 0207 - 221 5568
E-mail: mail@ptp-architects.com

Site : FOUNTAIN HOTEL, UB3 2LW

Drg no : FHH-PP-200

PROPOSED
GROUND FLOOR AND
BASEMENT PLAN

Date : 08/12/2021

Scale : 1:100 @ A1

Do not scale this from drawing :
All dimensions to be checked on site

Rev. Date

Last Revision - note :

PLANNING APPLICATION

Copyright in this drawing remains with architects PTP Architects
London Ltd and no express or implied licence is granted by way of
this drawing or otherwise to reproduce this drawing or the design
contained in it